

* COPYRIGHT. DO NOT SCALE EXCEPT FOR PLANNING PURPOSES. CHECK ALL DIMENSIONS ON SITE. THIS DRAWING IS ONLY TO BE USED ON THE SITE FOR WHICH DESIGNED

1:50 1m 2m 3m
1:100 1m 2m 3m 4m 5m 6m

1:20 200mm 4 600mm 8 1000mm 12
1:1 10mm 20 30mm 40 50mm 60

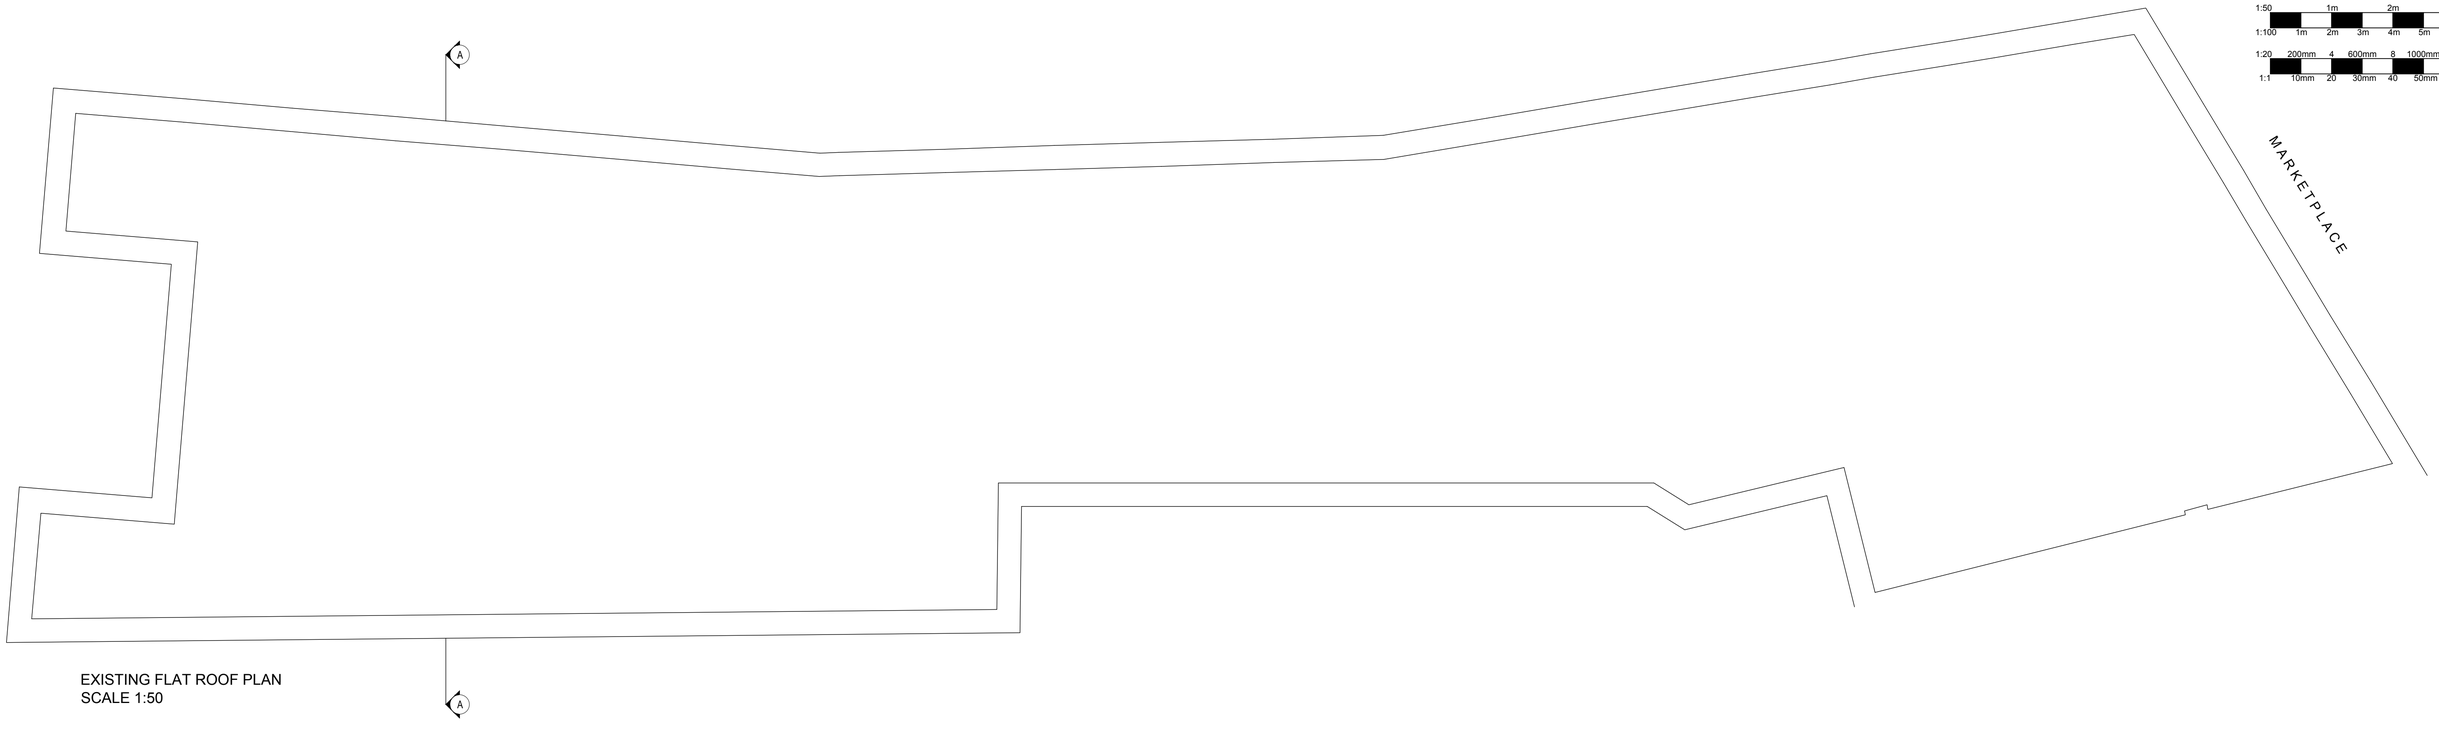

EXISTING FLAT ROOF PLAN
SCALE 1:50

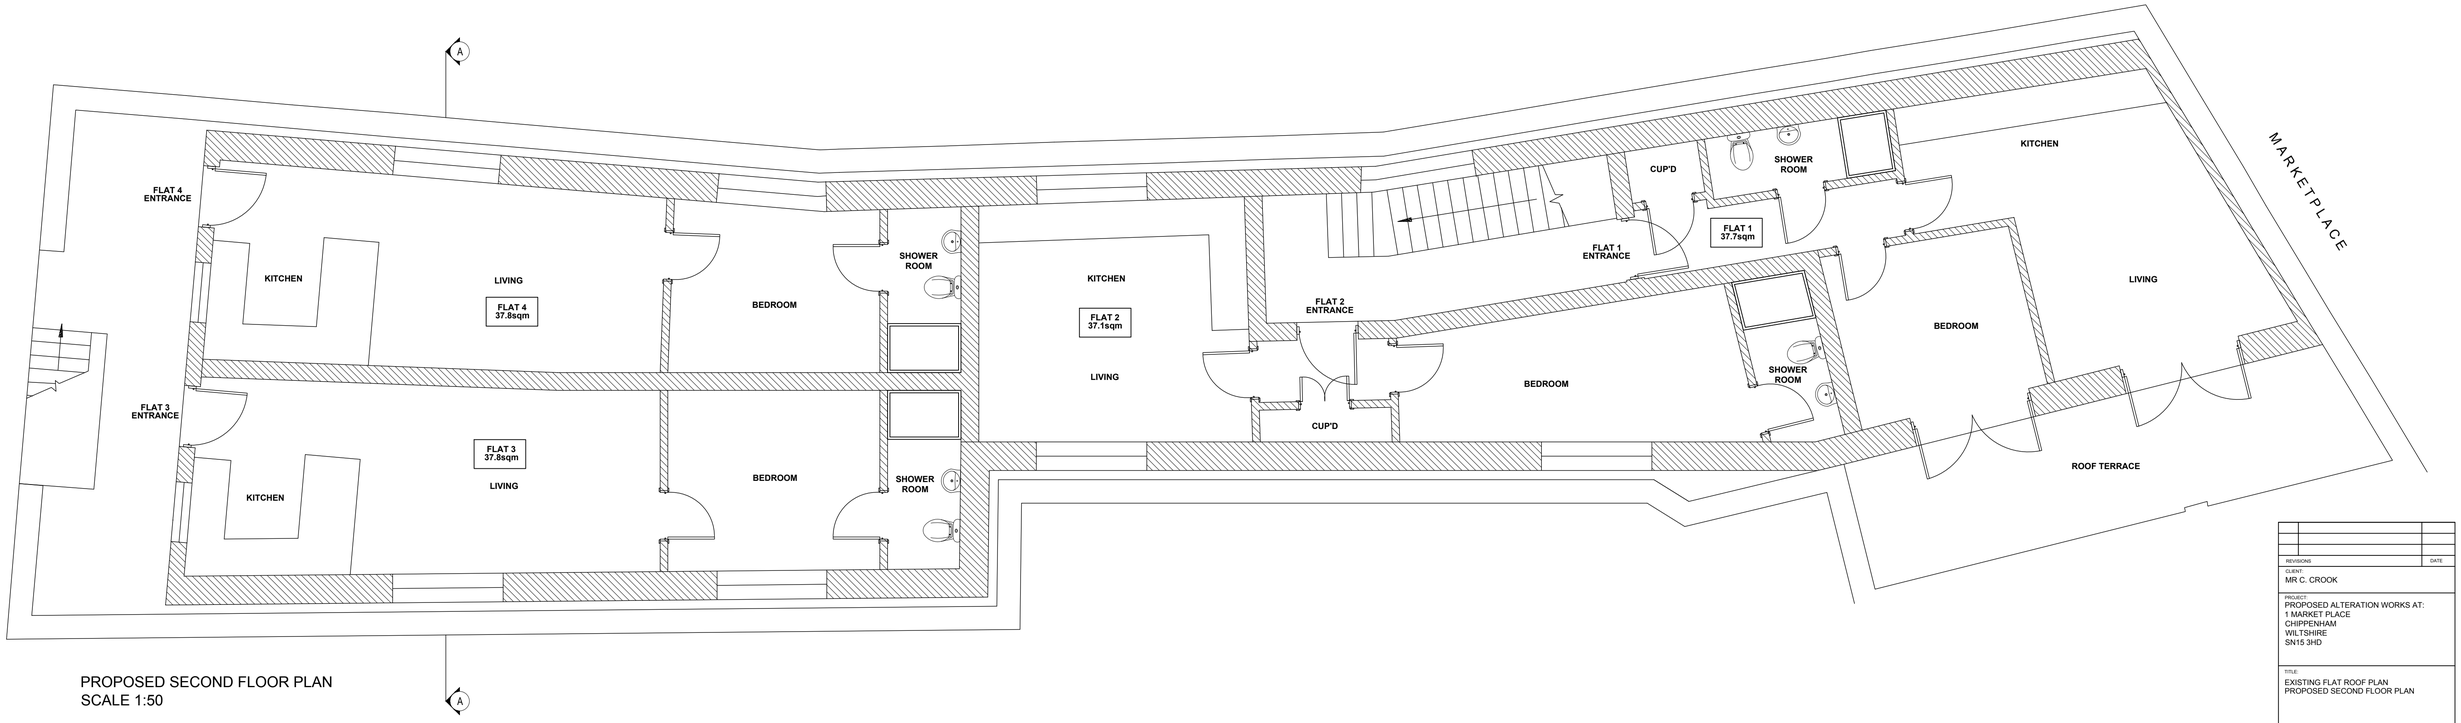

PROPOSED SECOND FLOOR PLAN
SCALE 1:50

REVISIONS	DATE

CLIENT:
MR C. CROOK

PROJECT:
PROPOSED ALTERATION WORKS AT:
1 MARKET PLACE
CHIPPENHAM
WILTSHIRE
SN15 3HD

TITLE:
EXISTING FLAT ROOF PLAN
PROPOSED SECOND FLOOR PLAN

DRAWN: JA	SCALES @ A1:
CHECKED: --	1:50
DATE: NOV 23	
DRG No: AA/22/60/24	REV: -

Armstrong architecture
THE OLD BAKEHOUSE, 21 TIMBER STREET, CHIPPENHAM, WILTSHIRE, SN15 3BS
01249 404 004 info@armstrongarchitecture.co.uk