
* COPYRIGHT. DO NOT SCALE EXCEPT FOR PLANNING PURPOSES. CHECK ALL DIMENSIONS ON SITE. THIS DRAWING IS ONLY TO BE USED ON THE SITE FOR WHICH DESIGNED

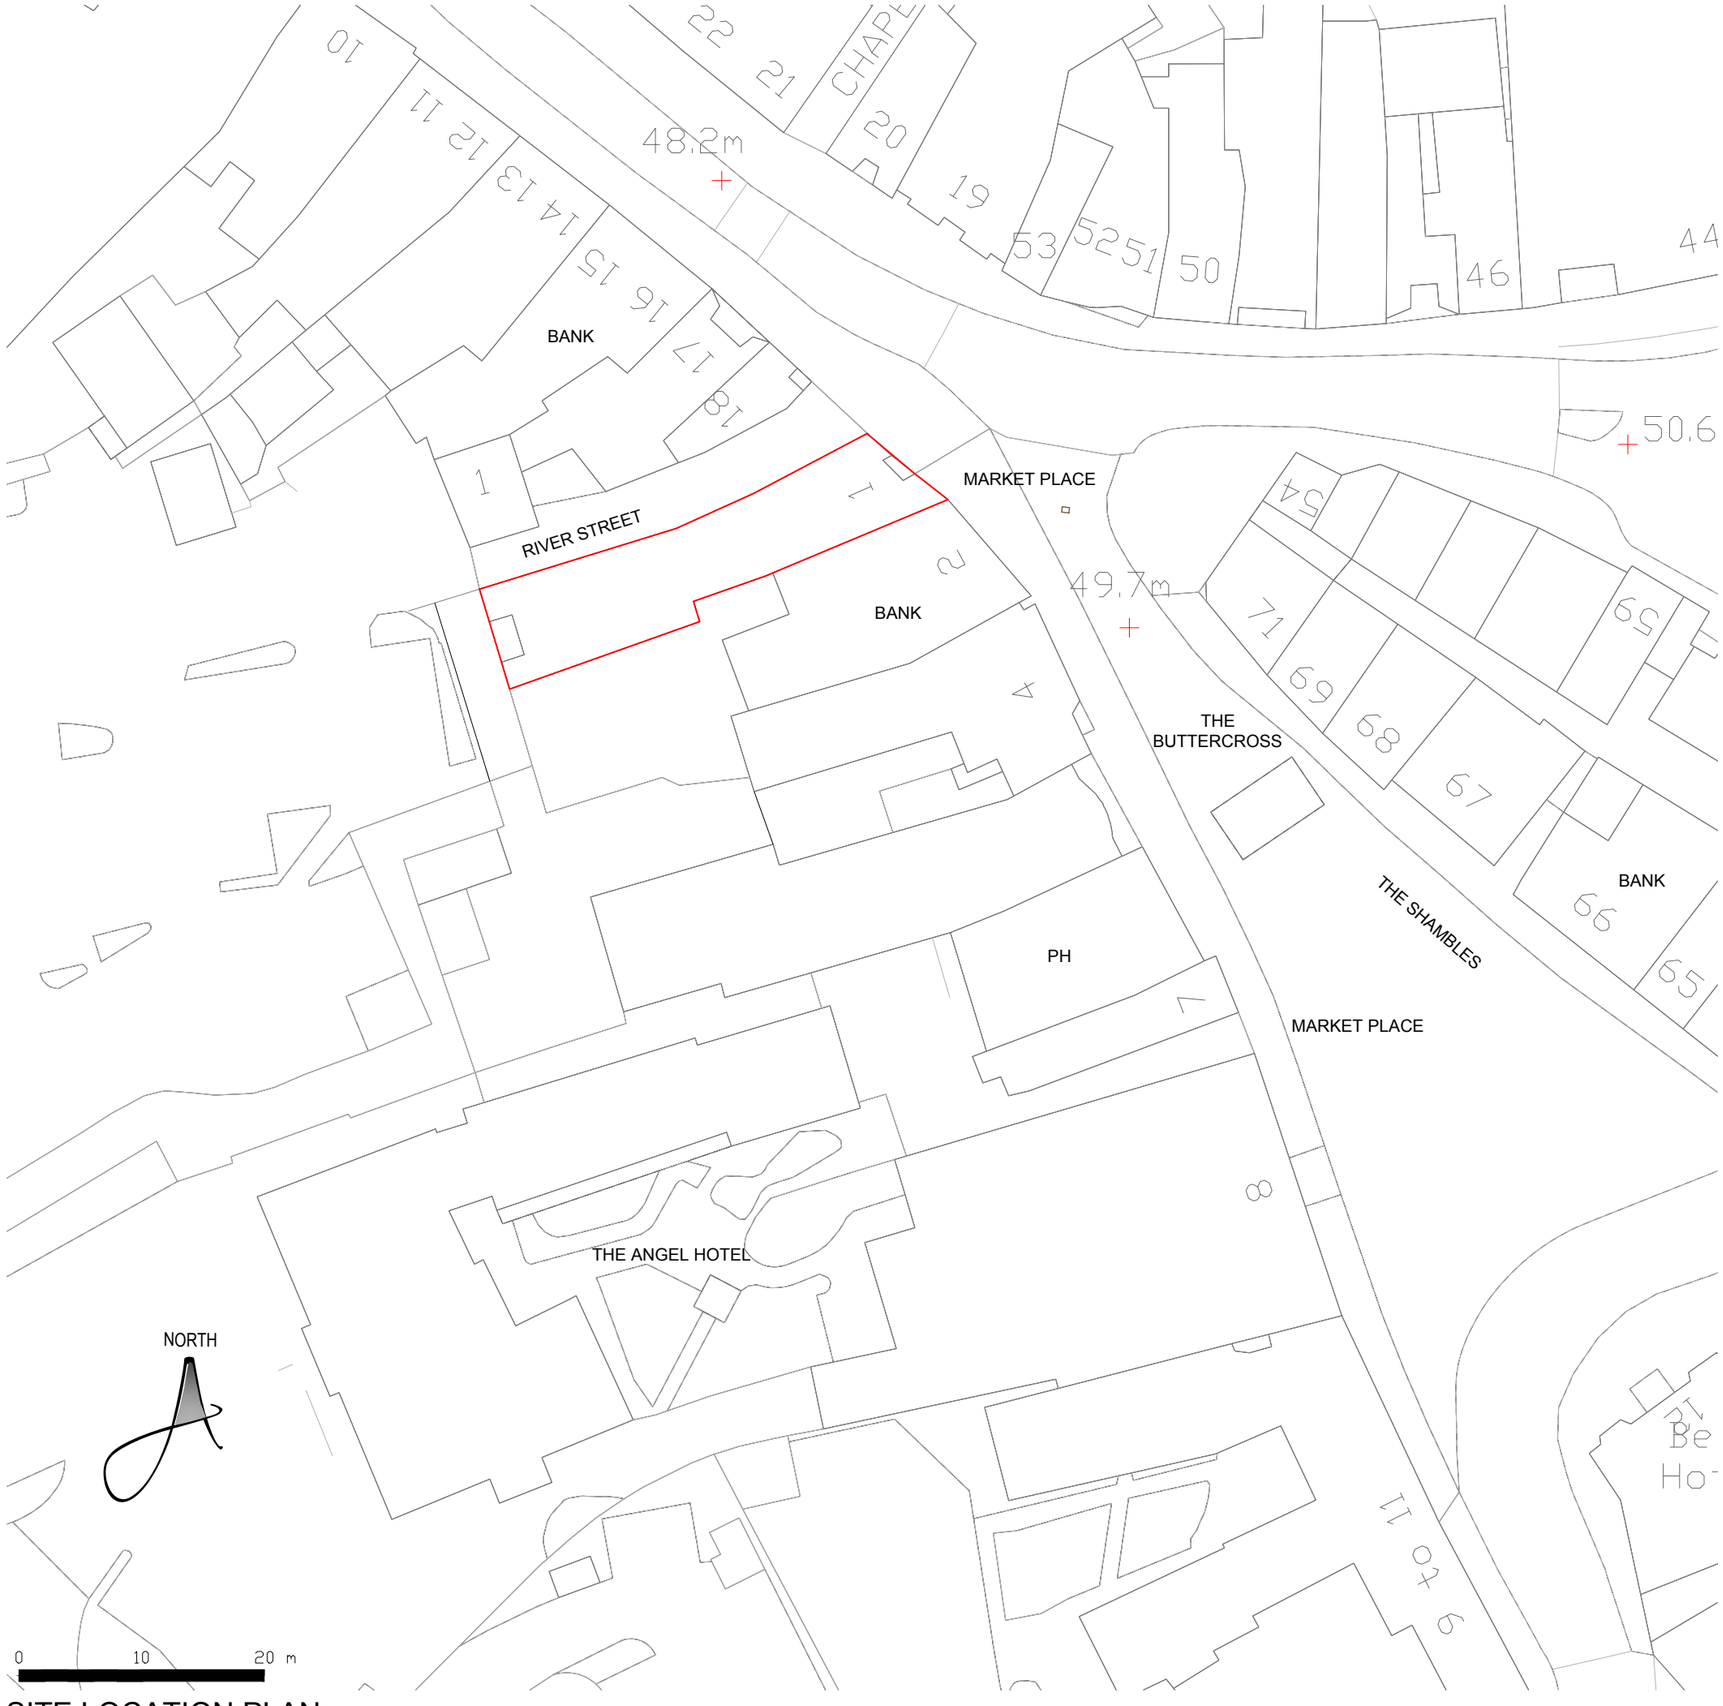

SITE LOCATION PLAN

REVISIONS		DATE

CLIENT:
MR C. CROOK

PROJECT:
PROPOSED ALTERATION WORKS AT:
1 MARKET PLACE
CHIPPENHAM
WILTSHIRE
SN15 3HD

TITLE:
SITE LOCATION PLAN

DRAWN: RJ	SCALES @ A3:
CHECKED: JA	1:500
DATE: NOV 23	
DRG No: AA/22/60/21	REV: -

Armstrong architecture
THE OLD BAKEHOUSE, 21 TIMBER STREET,
CHIPPENHAM, WILTSHIRE, SN15 3BS
01249 404 004 info@armstrongarchitecture.co.uk