


9.000m
East elevation

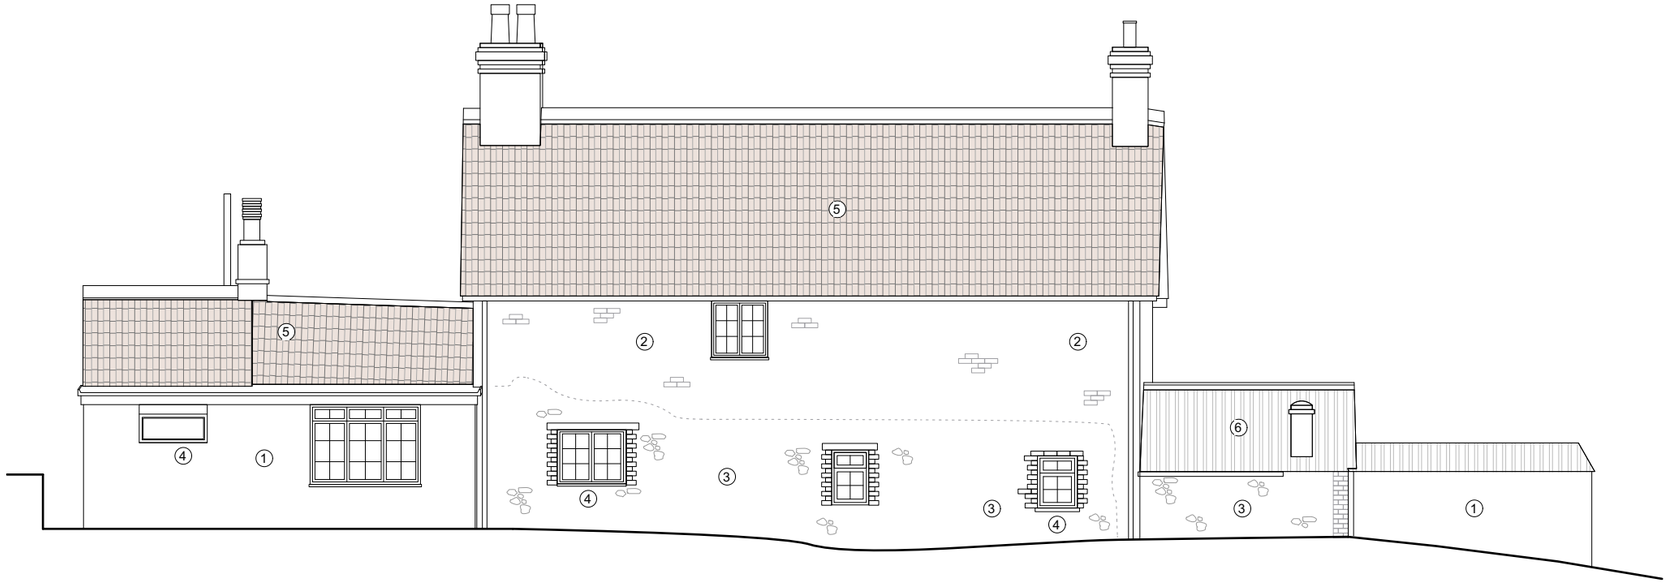


9.000m
South elevation

Materials

1. Render
2. Brickwork
3. Rubble stone
4. UPVC Windows & doors
5. Clay tile roof
6. Corrugated metal roof




9.000m
West elevation




9.000m
North elevation

## EX. ELEVATIONS 1:100

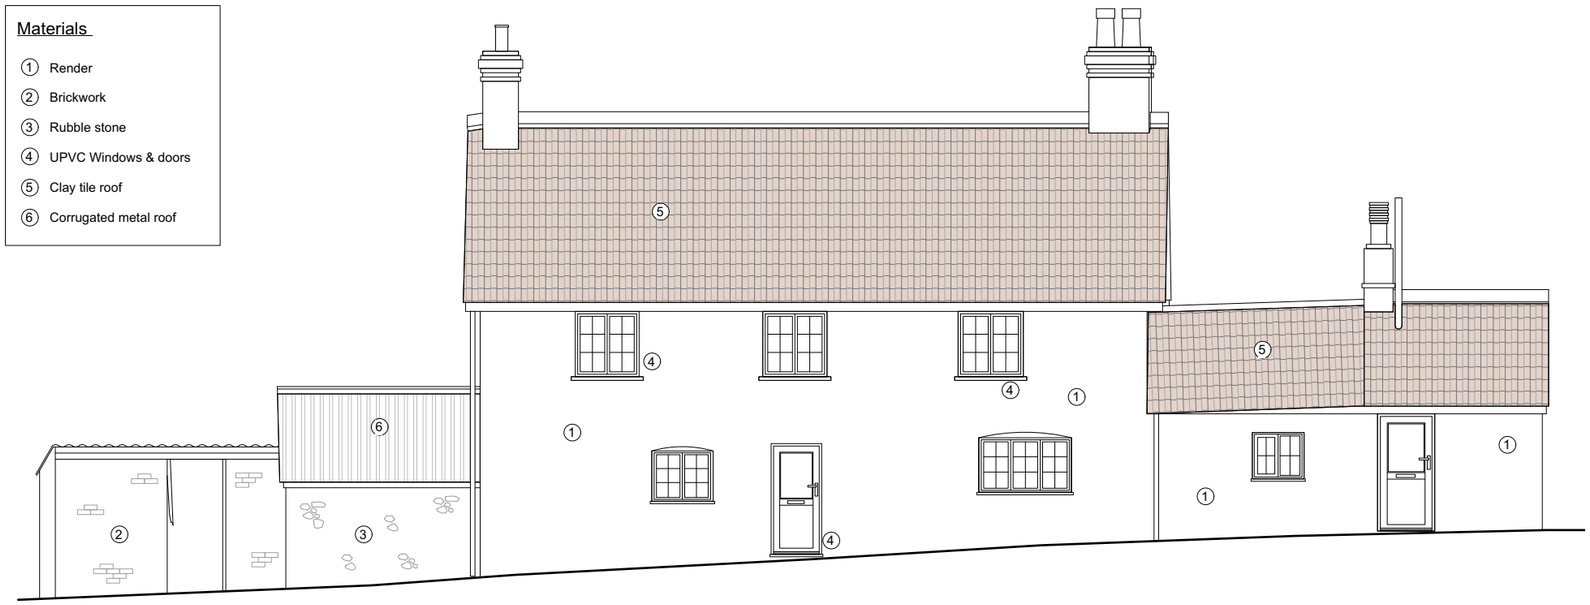1:100 0 1 2 3 4 5 m

| | | | | | | | | | |
|---|---|---|---|---|---|---|---|---|---|
| Sheet Title: Elevations | Project Title: James and Emily Greening | Bullen Hill Farm, BA14 6DY | Status: PLANNING | No. | Date | Revision Notes | Scale: 1:100 @ A3 | Date: 18/08/2021 | Drawn By: SW | Project ID: PL06 |