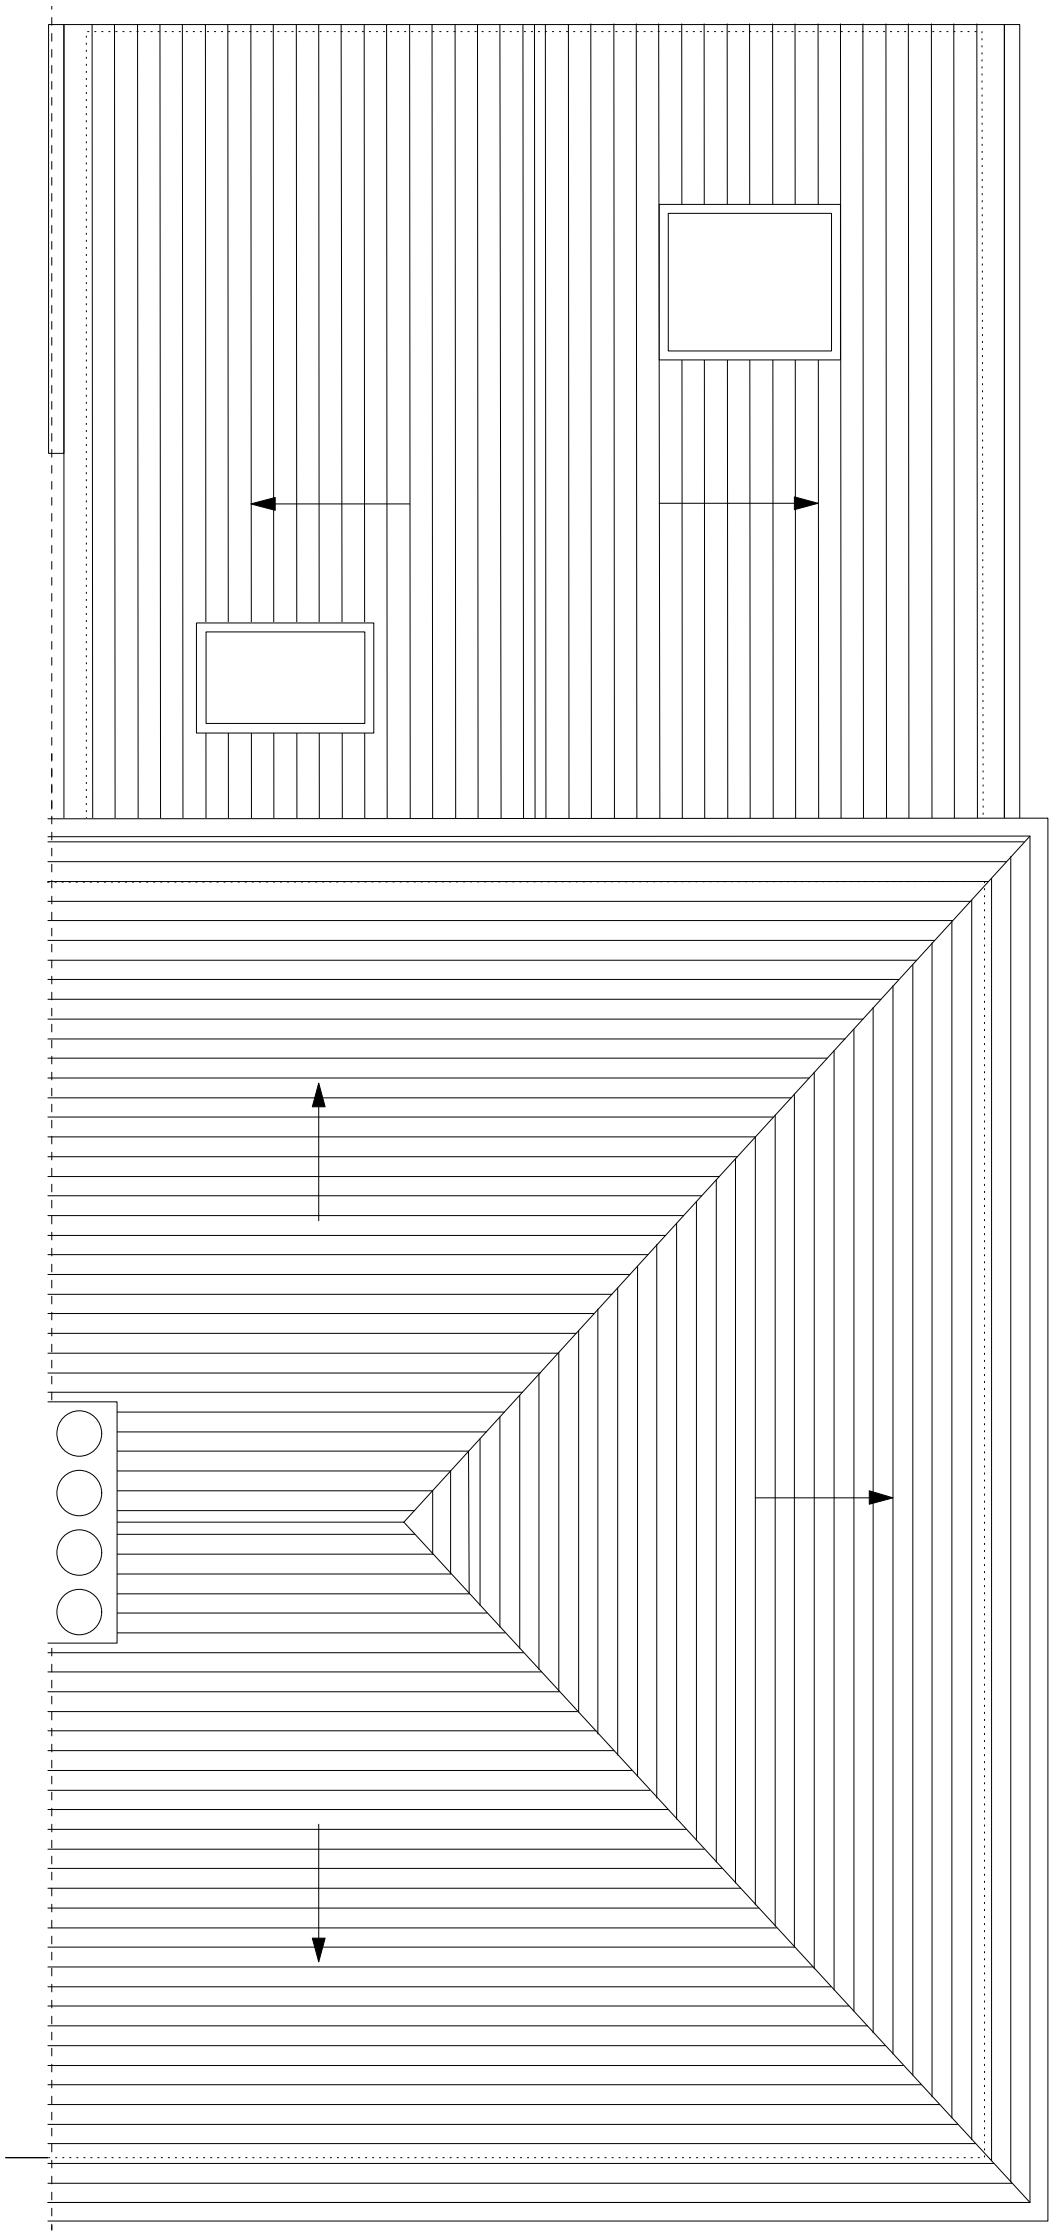

0 1 2 3 M

N

16 Wordsworth Road
02 Existing Roof Plan
1:50 @ A3