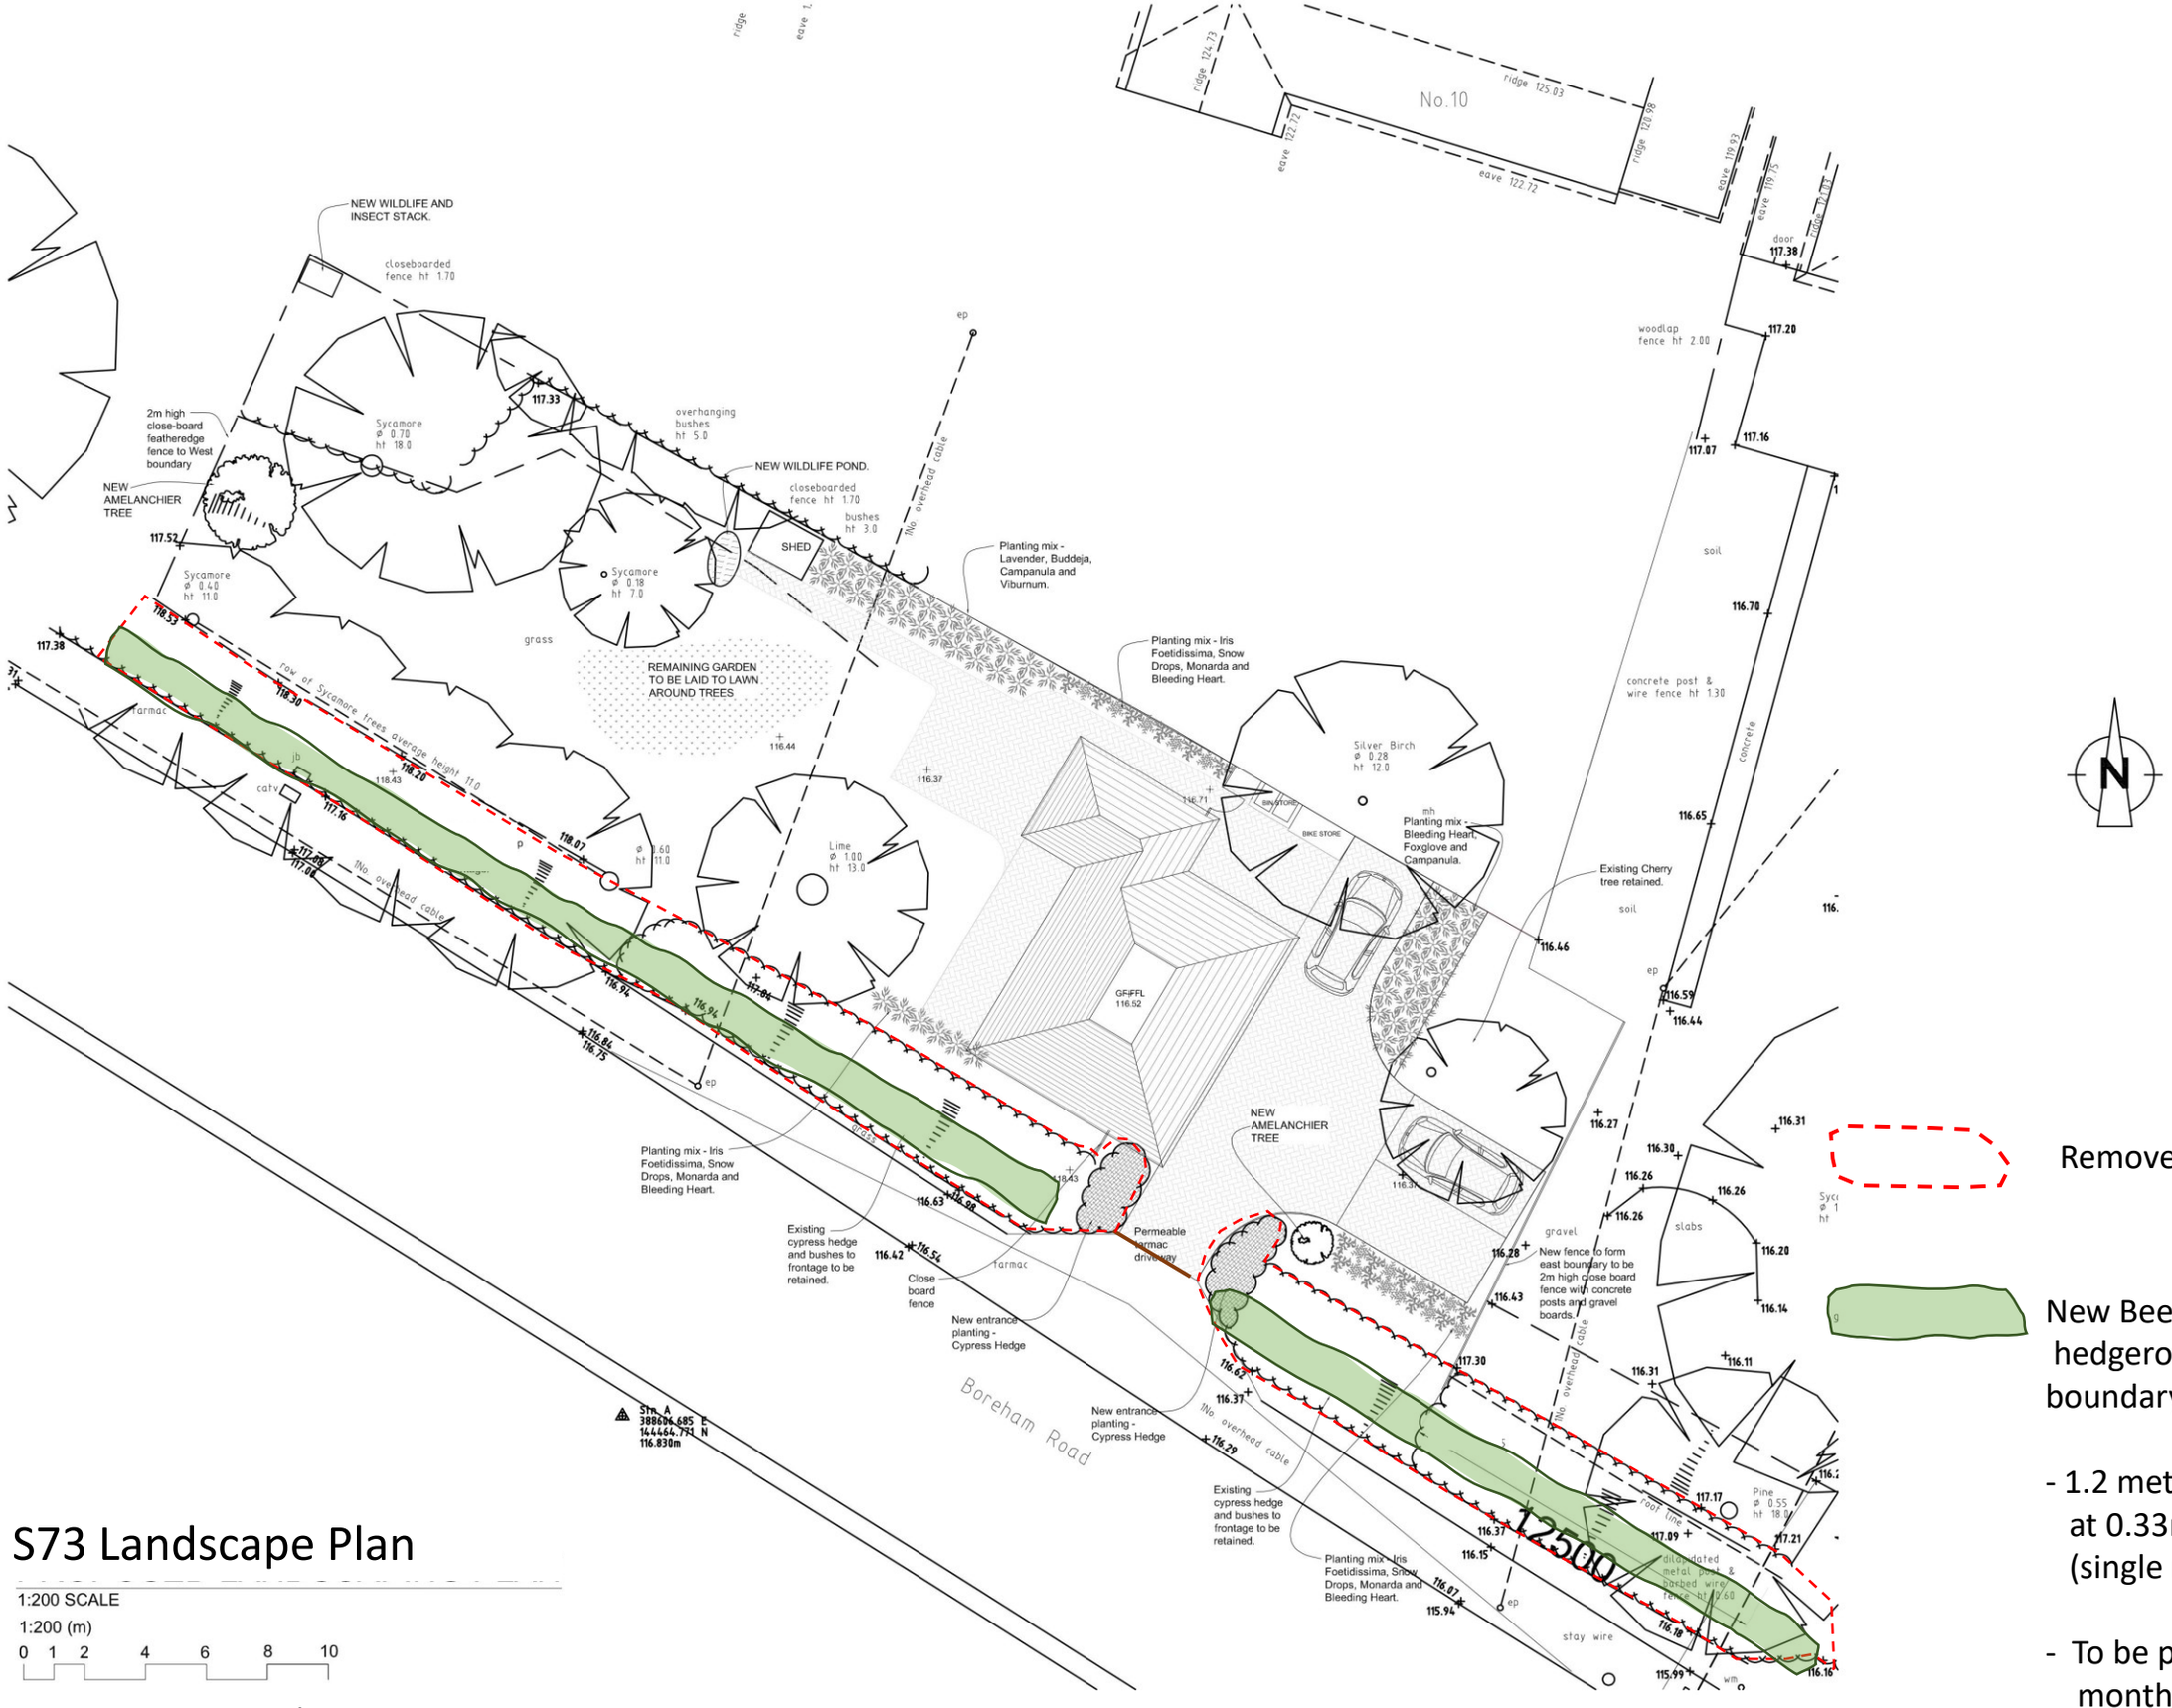

S73 Landscape Plan

1:200 SCALE

1:200 (m)

0 1 2 4 6 8 10

Drawing No. 23134/02 Rev A

Removed hedgerow

New Beech (*Fagus sylvatica*) hedgerow in front of boundary fence.

- 1.2 metre high plants at 0.33m spacing density (single row).

- To be planted within six months of permission (if granted in December 2023)