Armstrong Architecture Drawing Schedule:		
Drawing Number:	Drawing Description:	Revision:
AA/23/46/01	Existing Location Plan and Site Plan	-
AA/23/46/02	Proposed Site Plan	-
AA/23/46/03	Photomontage View 1	-
AA/23/46/04	Photomontage View 2	-

Armstrong architecture


THE OLD BAKEHOUSE, 21 TIMBER STREET,
CHIPPENHAM, WILTSHIRE, SN15 3BS
01249 404 004
info@armstrongarchitecture.co.uk

CLIENT: DR & DR TREWEEKE

PROJECT: PROPOSED REPOSITION OF BOUNDARY WALL AT 6 LATE BROADS, WINSLEY, BRADFORD-ON-AVON, WILTSHIRE, BA15 2NW

JOB REF.: AA / 23 / 46


* COPYRIGHT.
DO NOT SCALE EXCEPT FOR PLANNING PURPOSES.
CHECK ALL DIMENSIONS ON SITE.
THIS DRAWING IS ONLY TO BE USED ON THE SITE
FOR WHICH DESIGNED.

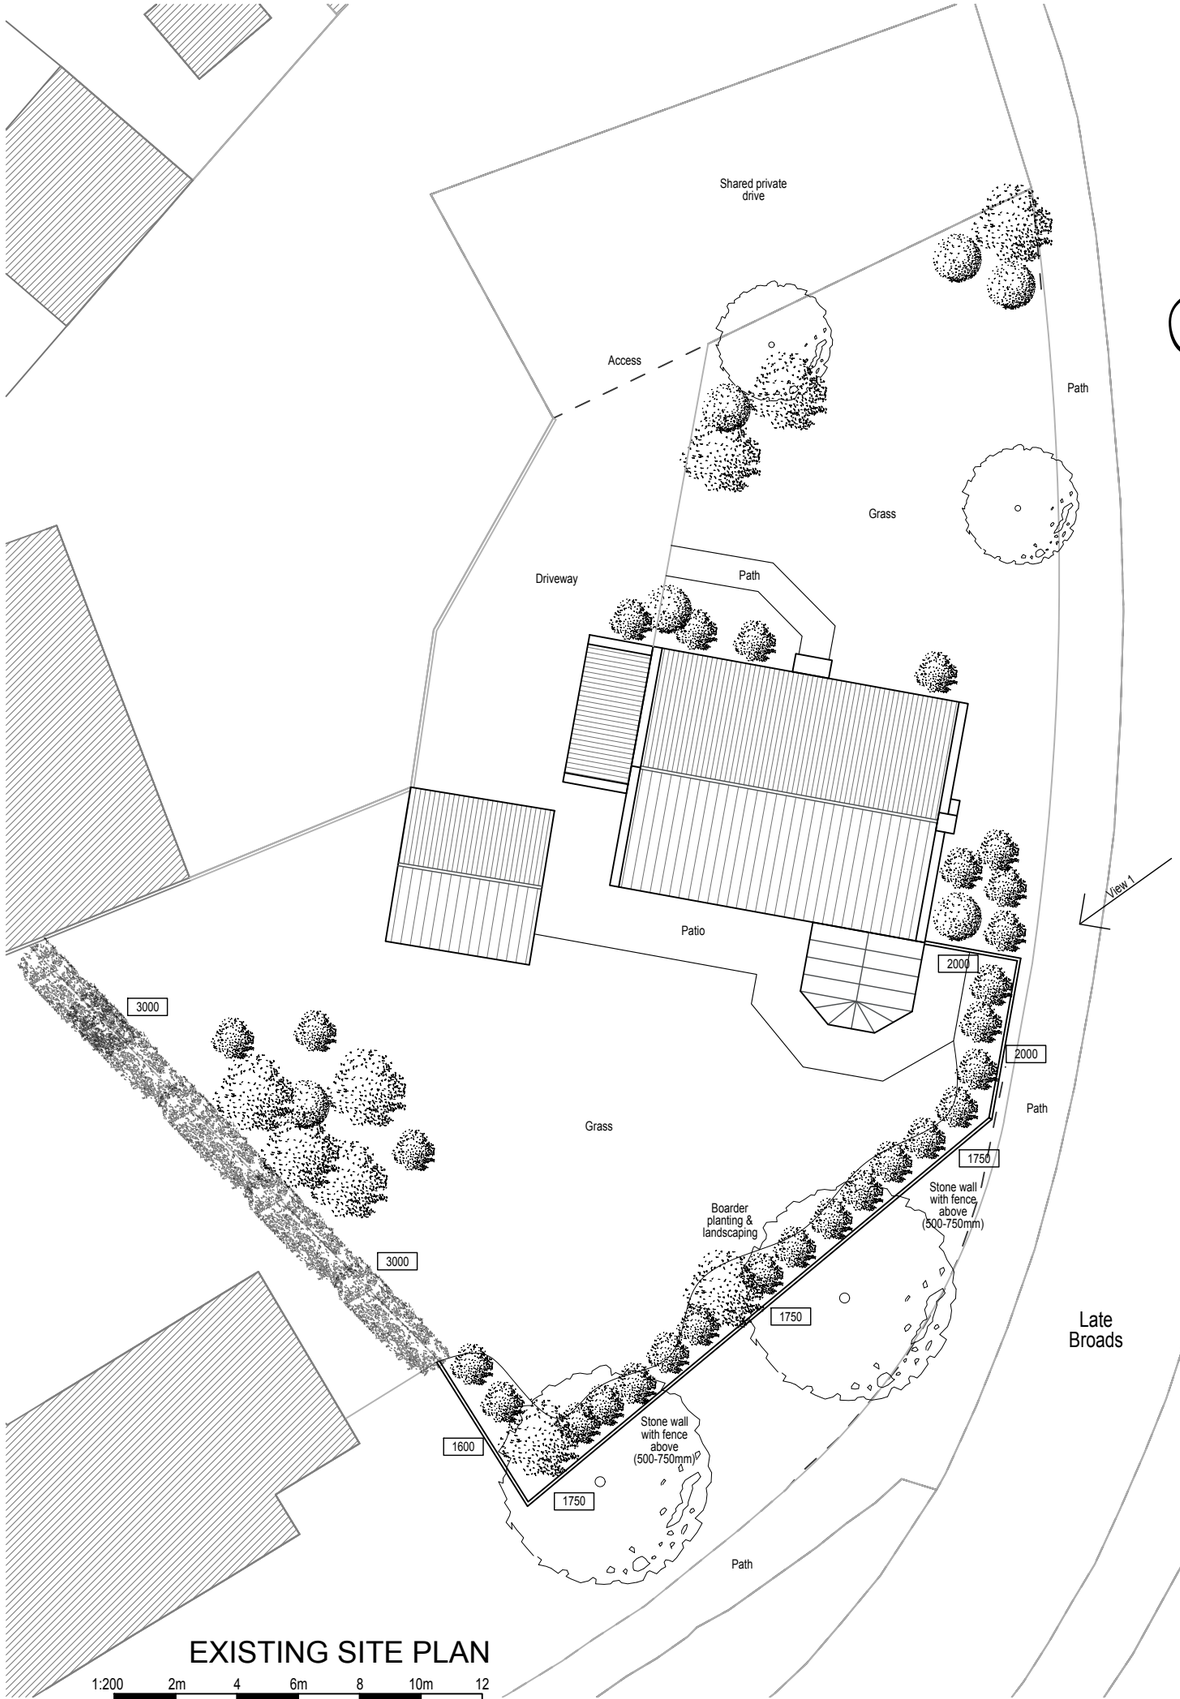

EXISTING SITE PLAN

1:200 2m 4 6m 8 10m 12



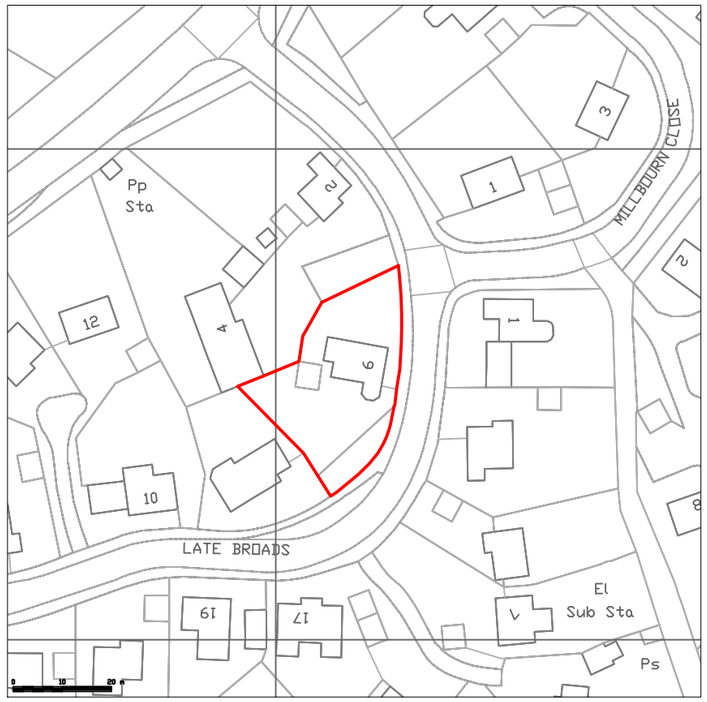

SITE LOCATION PLAN

1:1250 12.5m 25 37.5m 50 62.5m 75

LEGEND

- Site Boundary
- Existing tree planting.
- Existing greenery.
- Access Door
- Primary Access Door

REVISIONS		DATE


CLIENT:
DR & DR TREWEEKE

PROJECT:
PROPOSED REPOSITION OF BOUNDARY WALL AT 6 LATE BROADS, WINSLEY, BRADFORD-ON-AVON, WILTSHIRE, BA15 2NW

TITLE:
EXISTING SITE PLAN
SITE LOCATION PLAN

DRAWN: RJ	SCALES @ A3:
CHECKED: JA	1:200, 1:1250
DATE: DEC 23	
DRG No: AA/23/46/01	REV.: -

Armstrong architecture
THE OLD BAKEHOUSE, 21 TIMBER STREET,
CHIPPENHAM, WILTSHIRE, SN15 3BS
01249 404 004 info@armstrongarchitecture.co.uk

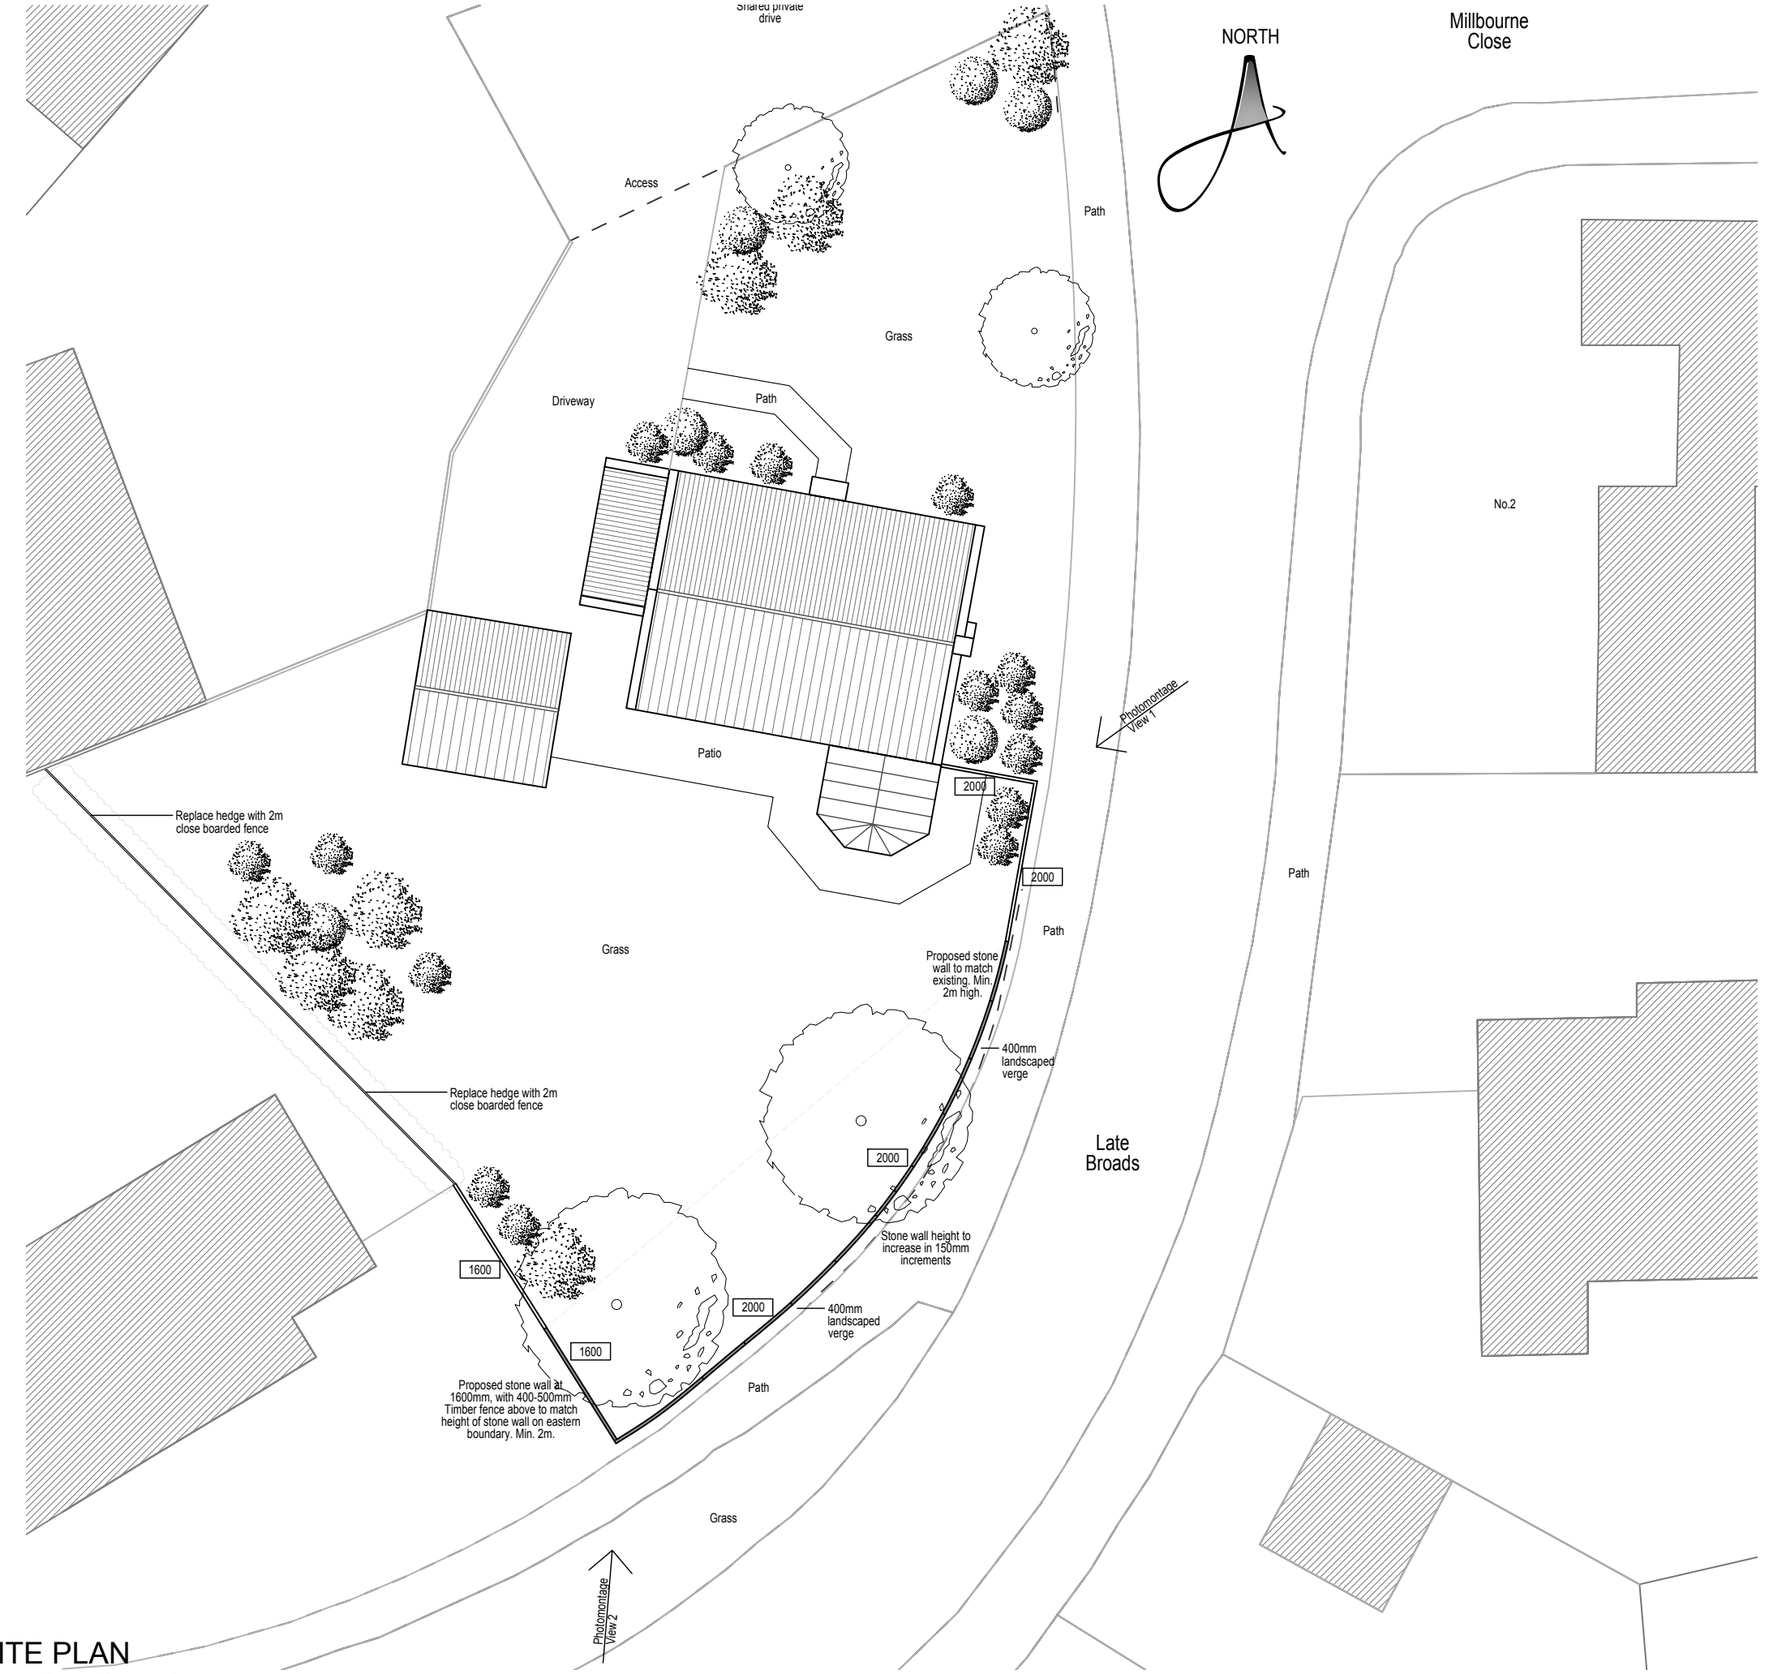

PROPOSED SITE PLAN

1:200 2m 4 6m 8 10m 12

* COPYRIGHT.
DO NOT SCALE EXCEPT FOR PLANNING PURPOSES.
CHECK ALL DIMENSIONS ON SITE.
THIS DRAWING IS ONLY TO BE USED ON THE SITE FOR WHICH DESIGNED.

Planting Schedule

for Landscaped Verge



Anemanthele Lessoniana



Miscanthus Sinensis



Pennisetum



Stipa Tenuissima

Materials Schedule

for proposed wall



Reconstructed Stone Coping



Reconstructed Stone wall to match existing



Close boarded timber fence for above wall on Southern boundary

REVISIONS		DATE

CLIENT:
DR & DR TREWEEKE

PROJECT:
PROPOSED REPOSITION OF BOUNDARY WALL AT 6 LATE BROADS, WINSLEY, BRADFORD-ON-AVON, WILTSHIRE, BA15 2NW

TITLE:
PROPOSED SITE PLAN

DRAWN: RJ	SCALES @ A3:
CHECKED: JA	1:200,
DATE: DEC 23	
DRG No: AA/23/46/02	REV.: -

Armstrong architecture
THE OLD BAKEHOUSE, 21 TIMBER STREET, CHIPPENHAM, WILTSHIRE, SN15 3BS
01249 404 004 info@armstrongarchitecture.co.uk

* COPYRIGHT.
DO NOT SCALE EXCEPT FOR PLANNING PURPOSES.
CHECK ALL DIMENSIONS ON SITE.
THIS DRAWING IS ONLY TO BE USED ON THE SITE
FOR WHICH DESIGNED.



VIEW 1 - EXISTING
Refer to site plan for location of view



VIEW 1 - PROPOSED
Refer to site plan for location of view

REVISIONS		DATE

CLIENT:
DR & DR TREWEEKE

PROJECT:
PROPOSED REPOSITION OF
BOUNDARY WALL AT 6 LATE BROADS,
WINSLEY, BRADFORD-ON-AVON,
WILTSHIRE, BA15 2NW

TITLE:
PHOTOMONTAGE
VIEW 1 EXISTING & PROPOSED

DRAWN: RJ	SCALES @ A3:
CHECKED: JA	NTS,
DATE: DEC 23	
DRG No: AA/23/46/03	REV.: -

Armstrong architecture

THE OLD BAKEHOUSE, 21 TIMBER STREET,
CHIPPENHAM, WILTSHIRE, SN15 3BS
01249 404 004 info@armstrongarchitecture.co.uk

* COPYRIGHT.
DO NOT SCALE EXCEPT FOR PLANNING PURPOSES.
CHECK ALL DIMENSIONS ON SITE.
THIS DRAWING IS ONLY TO BE USED ON THE SITE
FOR WHICH DESIGNED.



VIEW 2 - EXISTING
Refer to site plan for location of view



VIEW 2 - PROPOSED
Refer to site plan for location of view

REVISIONS		DATE

CLIENT:
DR & DR TREWEEKE

PROJECT:
PROPOSED REPOSITION OF
BOUNDARY WALL AT 6 LATE BROADS,
WINSLEY, BRADFORD-ON-AVON,
WILTSHIRE, BA15 2NW

TITLE:
PHOTOMONTAGE
VIEW 2 EXISTING & PROPOSED

DRAWN: RJ	SCALES @ A3:
CHECKED: JA	NTS,
DATE: DEC 23	
DRG No: AA/23/46/04	REV.: -

Armstrong architecture
THE OLD BAKEHOUSE, 21 TIMBER STREET,
CHIPPENHAM, WILTSHIRE, SN15 3BS
01249 404 004 info@armstrongarchitecture.co.uk