

THIS DRAWING IS COPYRIGHT
Check all dimensions on site

UPPER FLOOR PLAN

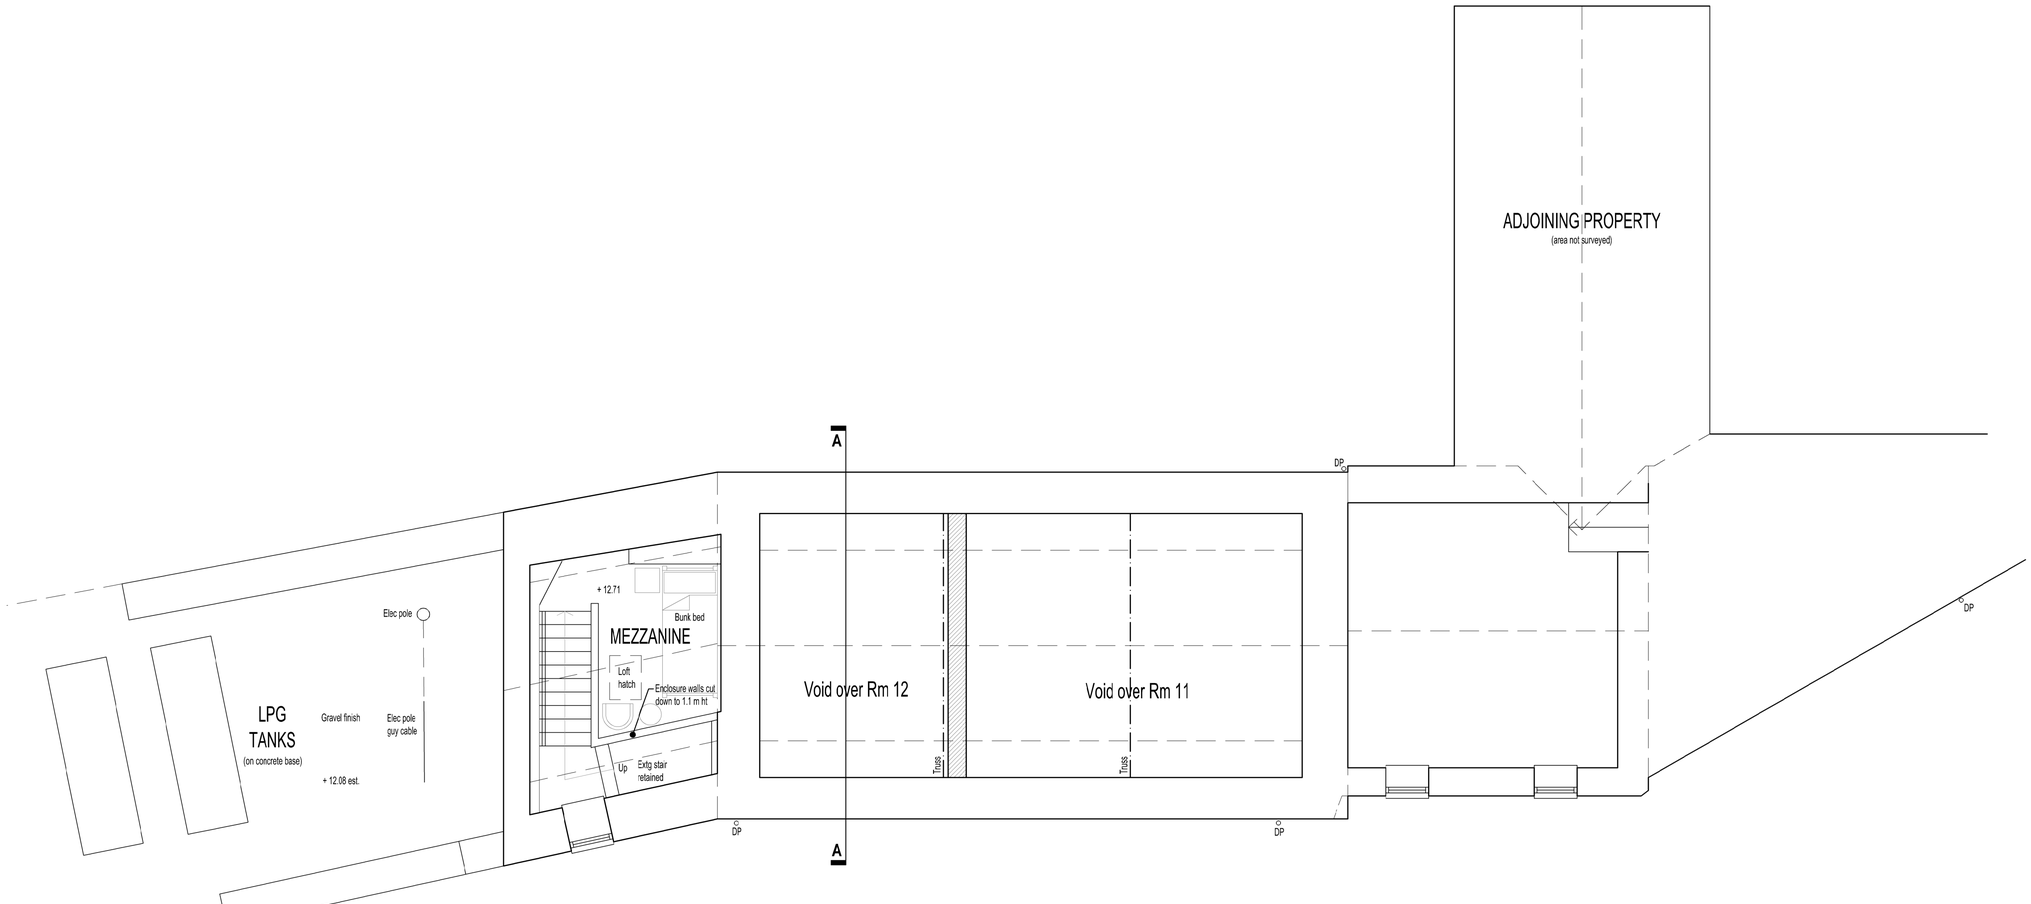

GROUND FLOOR PLAN

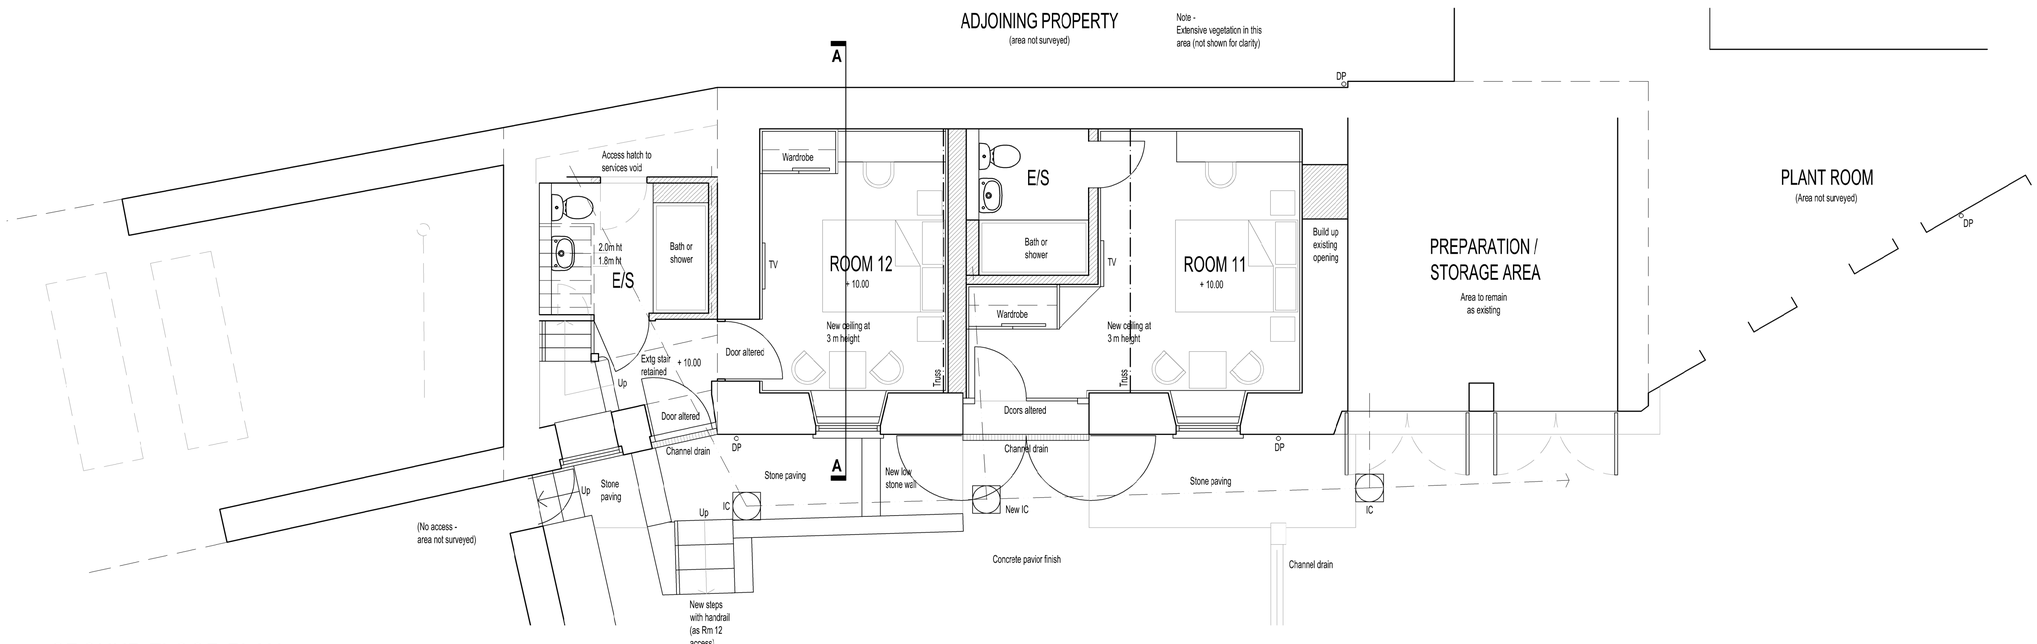

N

0 1m 2m 3m

Scale bar (1:50)

Rev.	Date		Init
C	18/01/23	Planning issue	AH
B	16/01/23	Updated	AH
A	12/01/23	Updated	AH

CLIENT
Dr. KEATINGE

PROJECT
HOWARDS HOUSE HOTEL
TEFFONT EVIAS SP3 5RJ
- NEW LETTING BEDROOMS -

DRAWING
PROPOSED GROUND FLOOR &
LOFT LAYOUT PLANS

DRAWN:	Date:	Scale:
AWRH	NOV 2022	1:50 @ A1

Drawing number: **3875 - 74** Rev. **C**

DOLMAN
ARCHITECTURAL DESIGNERS BUILDING SURVEYORS
COST CONSULTANTS CDM PRINCIPAL DESIGNERS
Sussex House
Bath Road
Devizes
Wiltshire SN10 2AF
Tel: 01380 729456
Web: www.dolmansurveyors.co.uk
Email: info@dolmansurveyors.co.uk