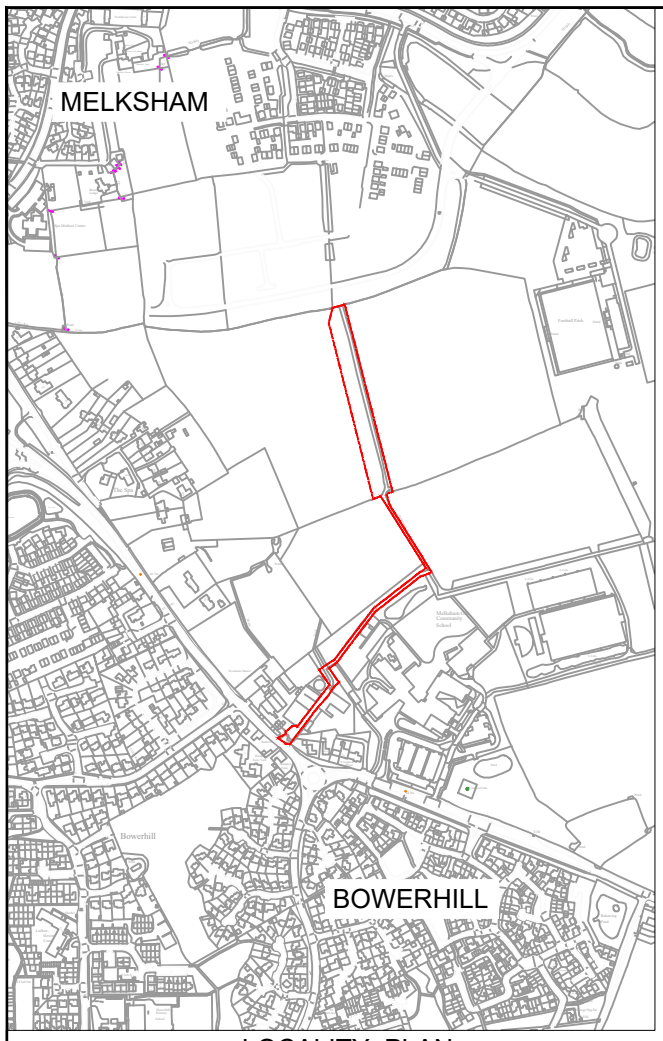

LOCALITY PLAN

Contains OS data © Crown copyright and database right 2015

Key:
Survey Boundary

Housing Development

Path (um)

Ponds

42.7m

Bowerchill Farm

Drain

Track

Melksham Oak Community School

BATH ROAD

Woolmore Manor

WELLINGTON DRIVE

Rotherfield

Hampton Farm Yard

Hampton Farm

Evergreen House

44.9m

XY: (391654, 162417)
W3W: carbonate.dollars.guarded

0m 50m 100m

SCALE 1:2000

Rev	Description	Drawn	Check	Date

sustrans
JOIN THE MOVEMENT
2 Cathedral Square, College Green, Bristol BS1 5DD
Tel: 0117 926 8893 www.sustrans.org.uk

Project: Melksham School

Title: Survey Extents

Drawn:	Checked:	Date:	Scale at A3:
RB	CH	20/12/2021	1:2000

Status: DRAFT

Drawing No:	Revision:
10813-MS-TO-01	-