

01 - Existing Front Elevation



02 - Existing Side Elevation



03 - Existing Rear Elevation

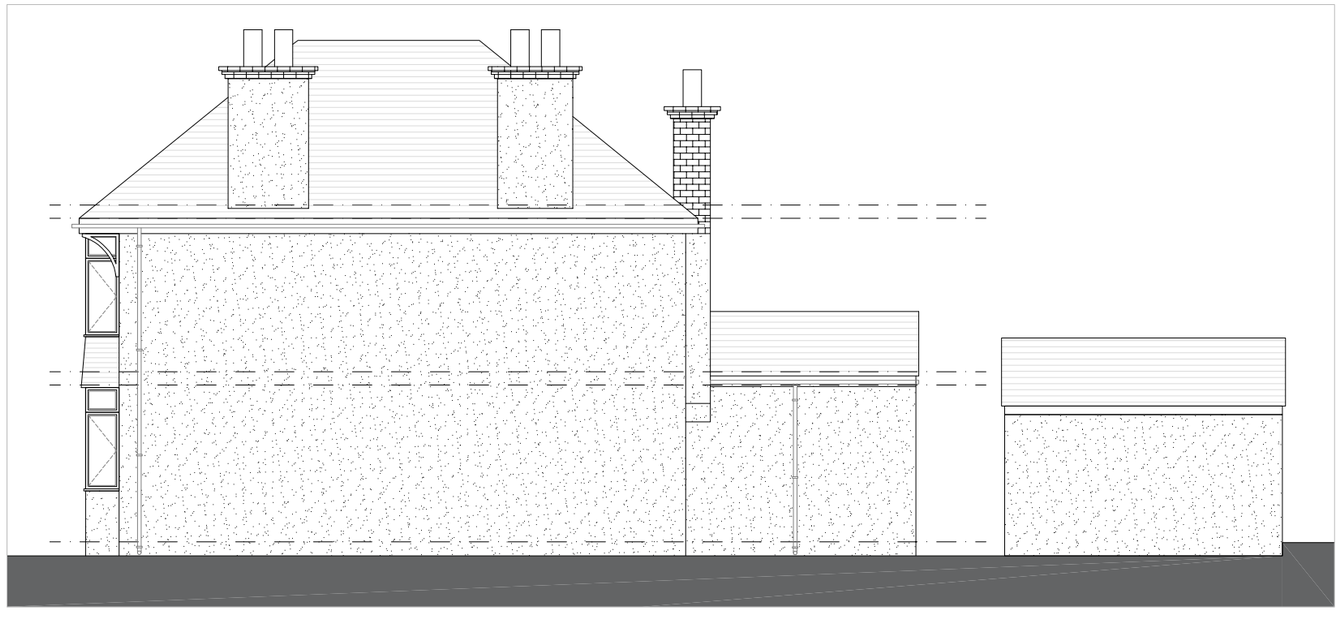

04 - Existing Side Elevation

0 1 2 3 4 5

Rev:	Date:	Revision History:
P1	03.12.23	Planning Issue

ESDON ARCHITECTURE
T: 01722 680 419
M: 07810 647 790
W: info@esdon-architecture.com

Project:
23-052
11 Cambridge Road

	Name:	Date:		Name:	Date:
Designed by:	EE		Checked:	EE	
Drawn By:	EE		Approved:	EE	

Scale: 1:100 @ A3

Status: Planning

Drawing Title: Existing Elevations

Drawing No: 00-200

Rev: P1