

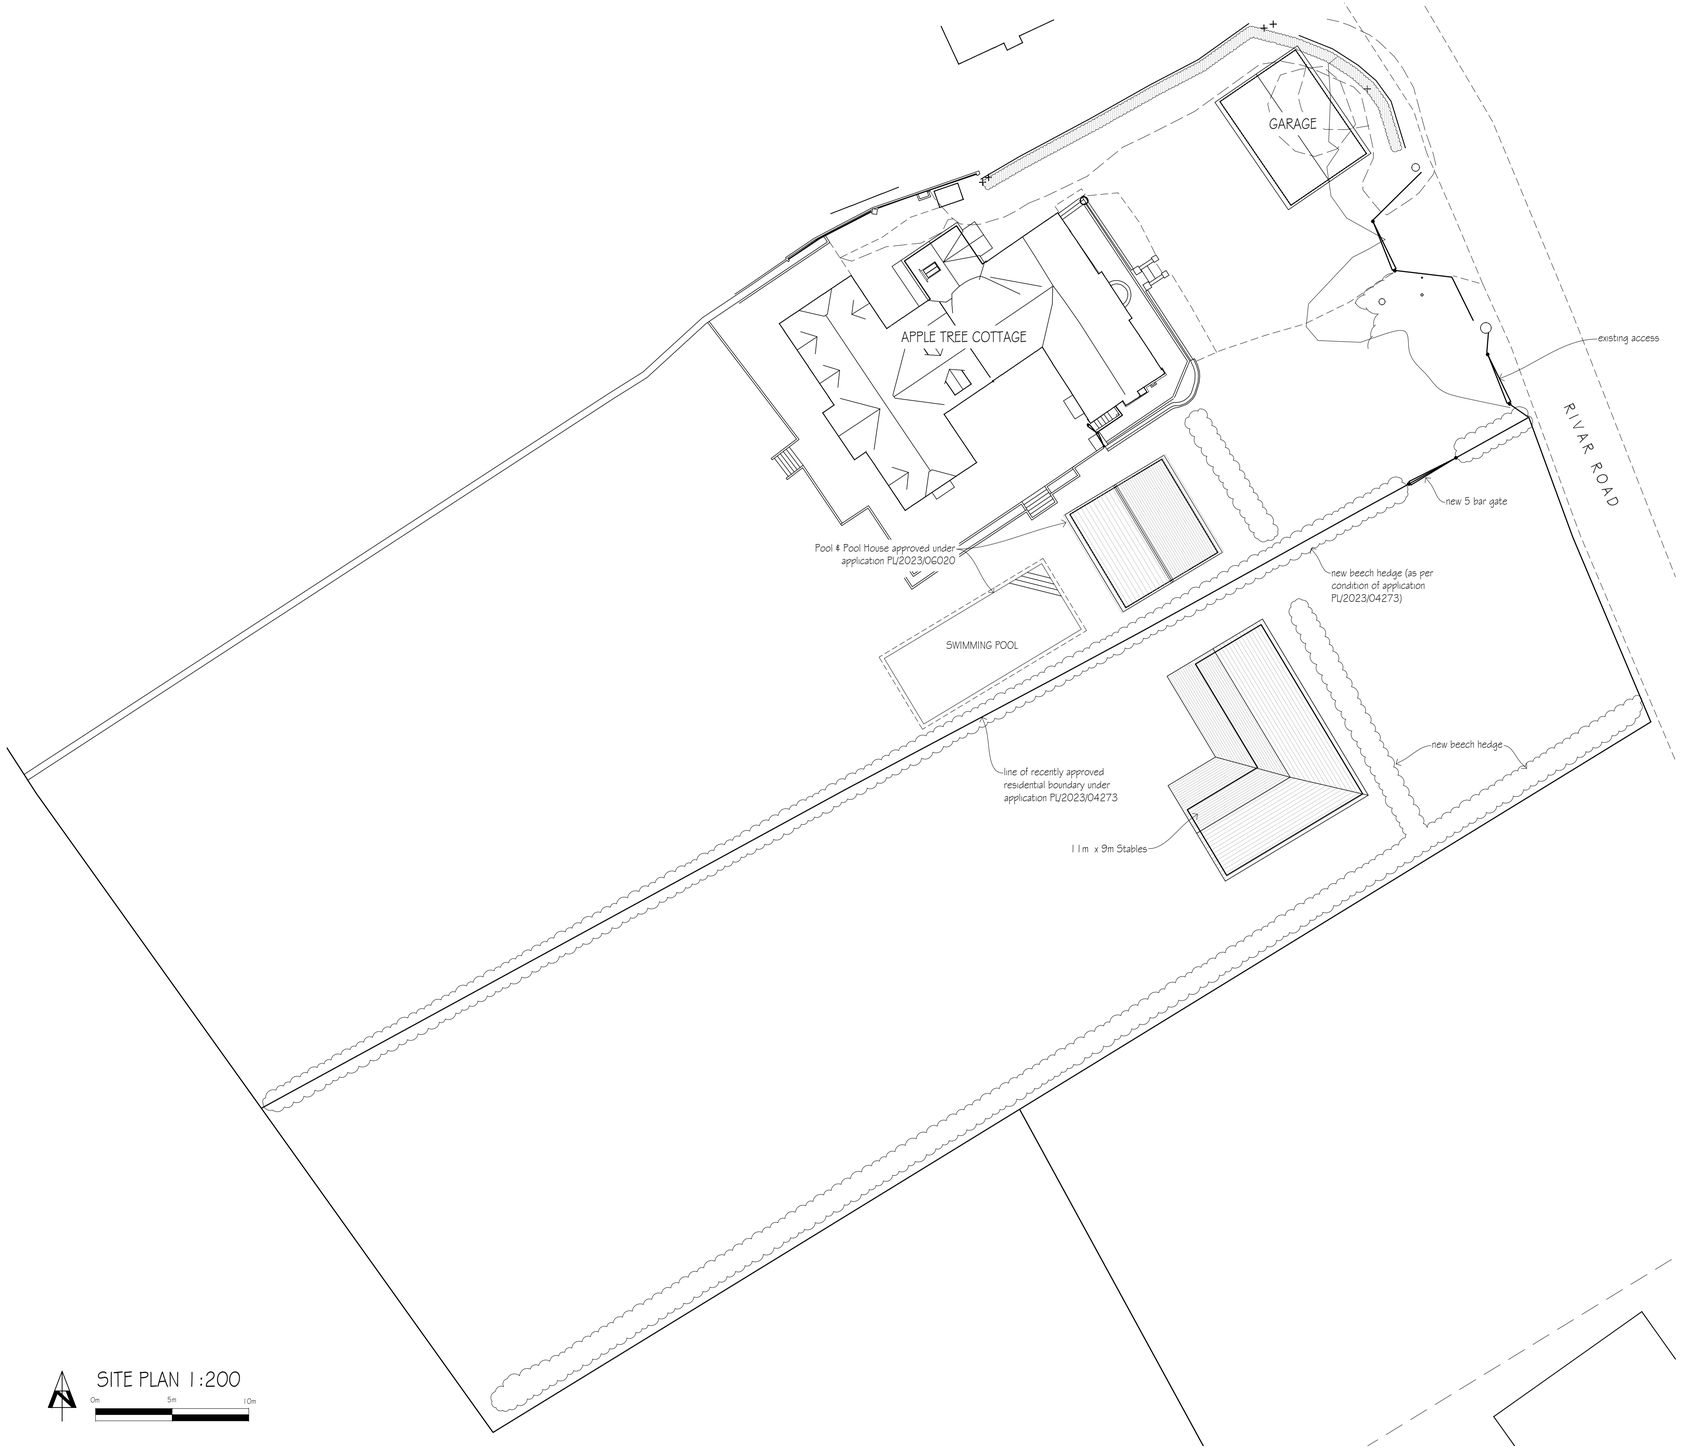


SITE PLAN 1:200

0m 5m 10m

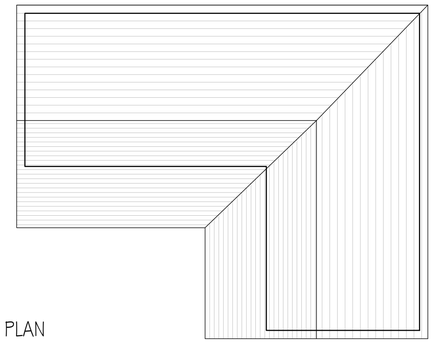

ROOF PLAN

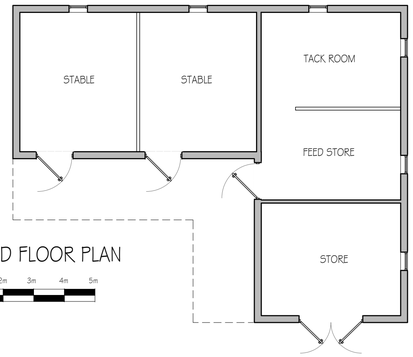


GROUND FLOOR PLAN


0m 1m 2m 3m 4m 5m




NORTH WEST ELEVATION

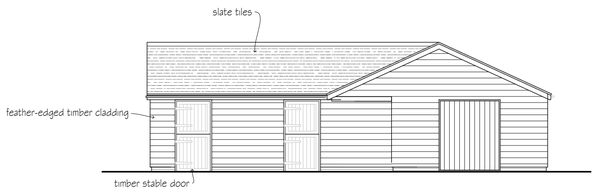

SOUTH WEST ELEVATION

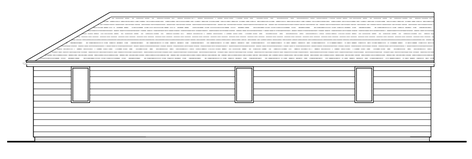

NORTH EAST ELEVATION

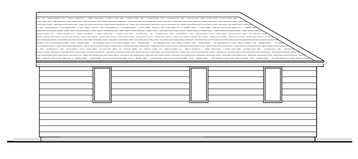

SOUTH EAST ELEVATION

revisions	initial	date
-	-	-

Contractors, Sub Contractors and Suppliers are to check all relevant dimensions and levels of site and buildings before commencing any shop drawings or building work.

This drawing is copyright and may not be reproduced in any part of form without the written consent of Fowler Architecture and Planning

project
APPLE TREE COTTAGE
Shalbourne

planning

drawing
Stables

scale	drawn by	date
1:100 @A1	DB	Dec 2023

200148-133 -
drawing no rev

FOWLER ARCHITECTURE & PLANNING
19 High Street
Pewsey
Wiltshire
SN9 5AF
tel (01672) 569444
fax (01672) 569488
enquiries@faap.co.uk