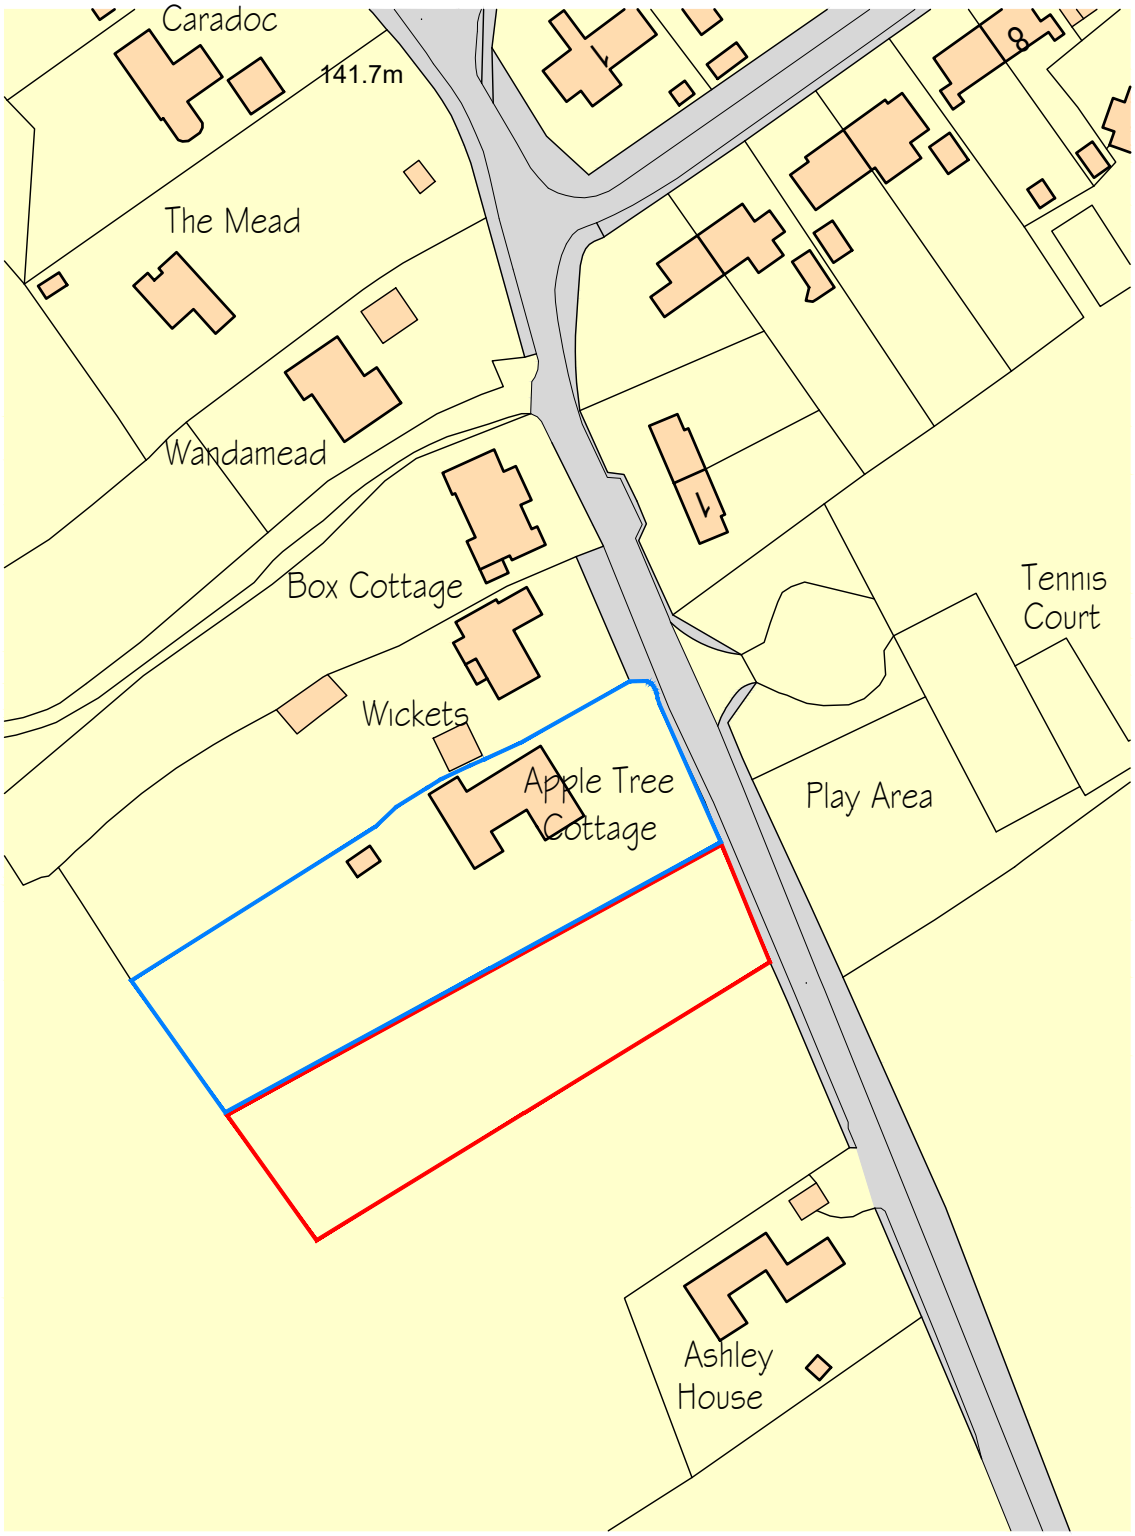


Ordnance Survey, (c) Crown Copyright 2020. All rights reserved. Licence number 100022432

0m 20m 40m 60m

FOWLER ARCHITECTURE & PLANNING

Contractors, Sub Contractors and Suppliers are to check all relevant dimensions and levels of site and buildings before commencing any shop drawings or building work.

This drawing is copyright and may not be reproduced in any part of form without the written consent of Michael Fowler Architects

39 High Street
Pewsey
Wiltshire
SN9 5AF
tel (01672) 569444
enquiries@faap.co.uk

project
APPLE TREE COTTAGE
Shalbourne

drawing
Location Plan (Stables)

scale	drawn by	date
1:1250 @ A4	BL	Dec 23

200148-01 (drawing no) - (rev)