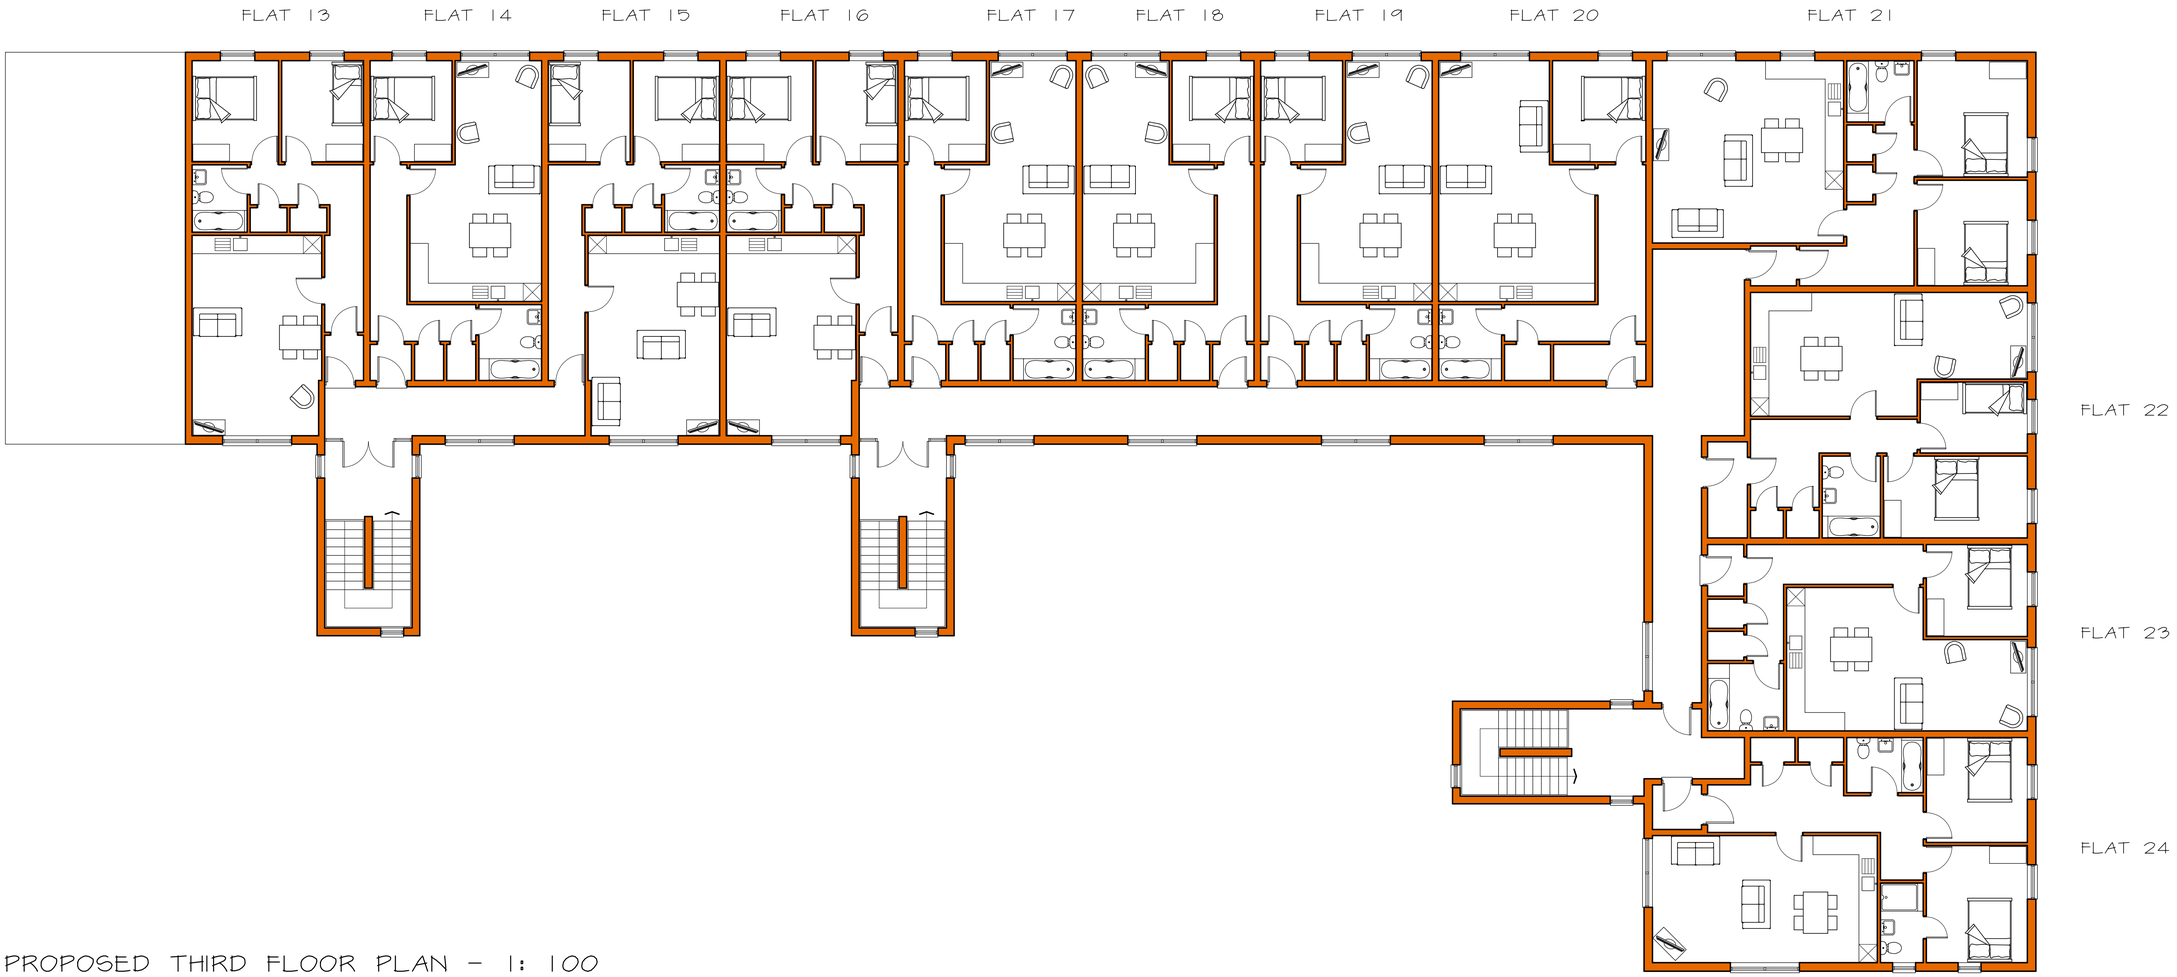


PROPOSED THIRD FLOOR PLAN - 1: 100

DRAWING BASED ON INFORMATION SUPPLIED BY CLIENT.

0 1 2 3 4 5

REV C - 23/11/23 - MINOR AMENDMENT.
REV B - 20/10/23 - MINOR AMENDMENT.
REV A - 19/10/23 - ANNOTATION REVISED. OPEN-PLAN KITCHENS THROUGHOUT.

PROPOSED WORKS TO -
BARNACK BUSINESS CENTRE
BLAKEY ROAD SALISBURY
FOR BARNACK BUSINESS CENTRE LTD.

DATE - 17/10/23 | SCALE - 1: 100 at A1

DRG NO. 524/013 C

BESPOKE
architectural design
1 the sidings, railway drive, sturminster marshall, dorset, bh21 4ep, tel: 01258 858510 mobile: 07789 998261 e-mail: darren@bespokearchitectplus.com

Copyright of this drawing is held by Bespoke. No reproduction without permission. Do not scale. Use figured dimensions only.