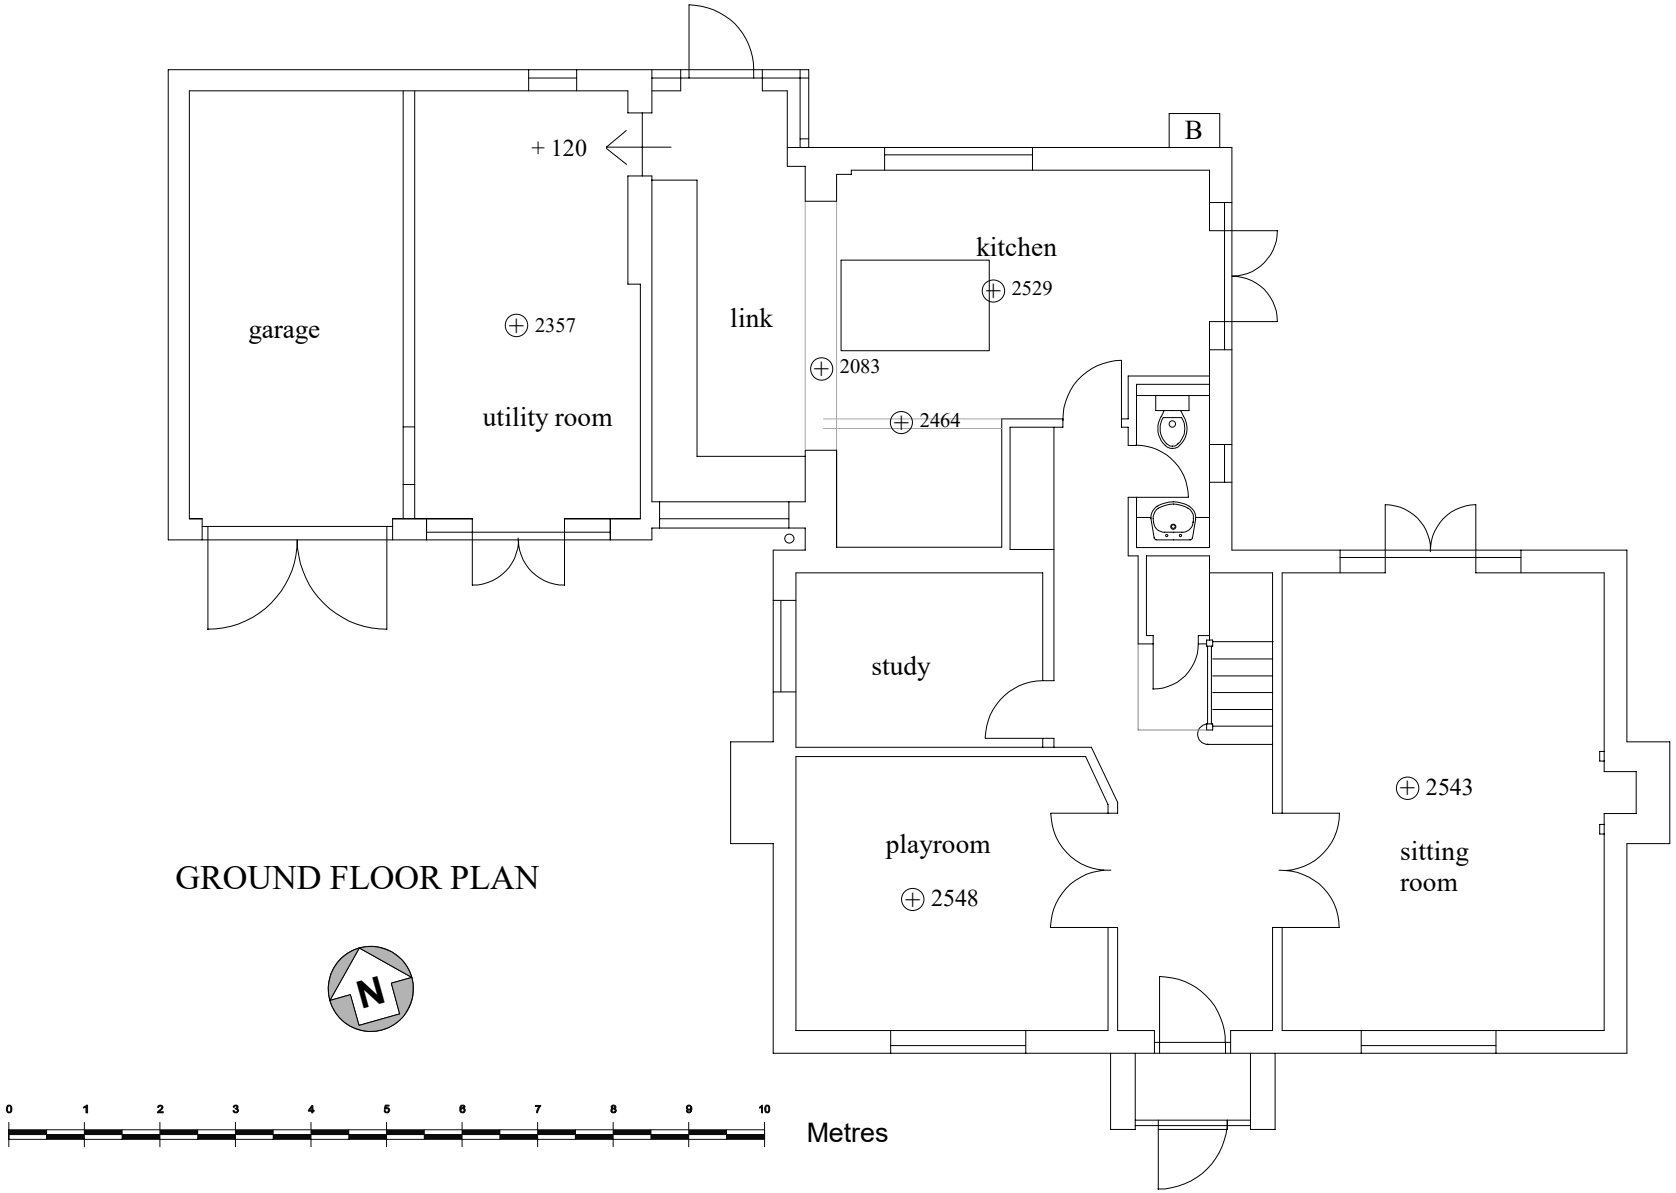

Client	Ashley and James Wilsey, 17 Granary Road, Great Bedwyn, SN8 3UE
Project	rear single storey orangery and first floor extension
Drawing Title	existing ground floor plan
Drawing No.	571/04 Revision Date 5/04/23 Scale 1:100 at A4

Smith Associates.46 Wilcot, Pewsey, Wilts. SN9 5NS. Tel/Fax: 01672 562029

A4