



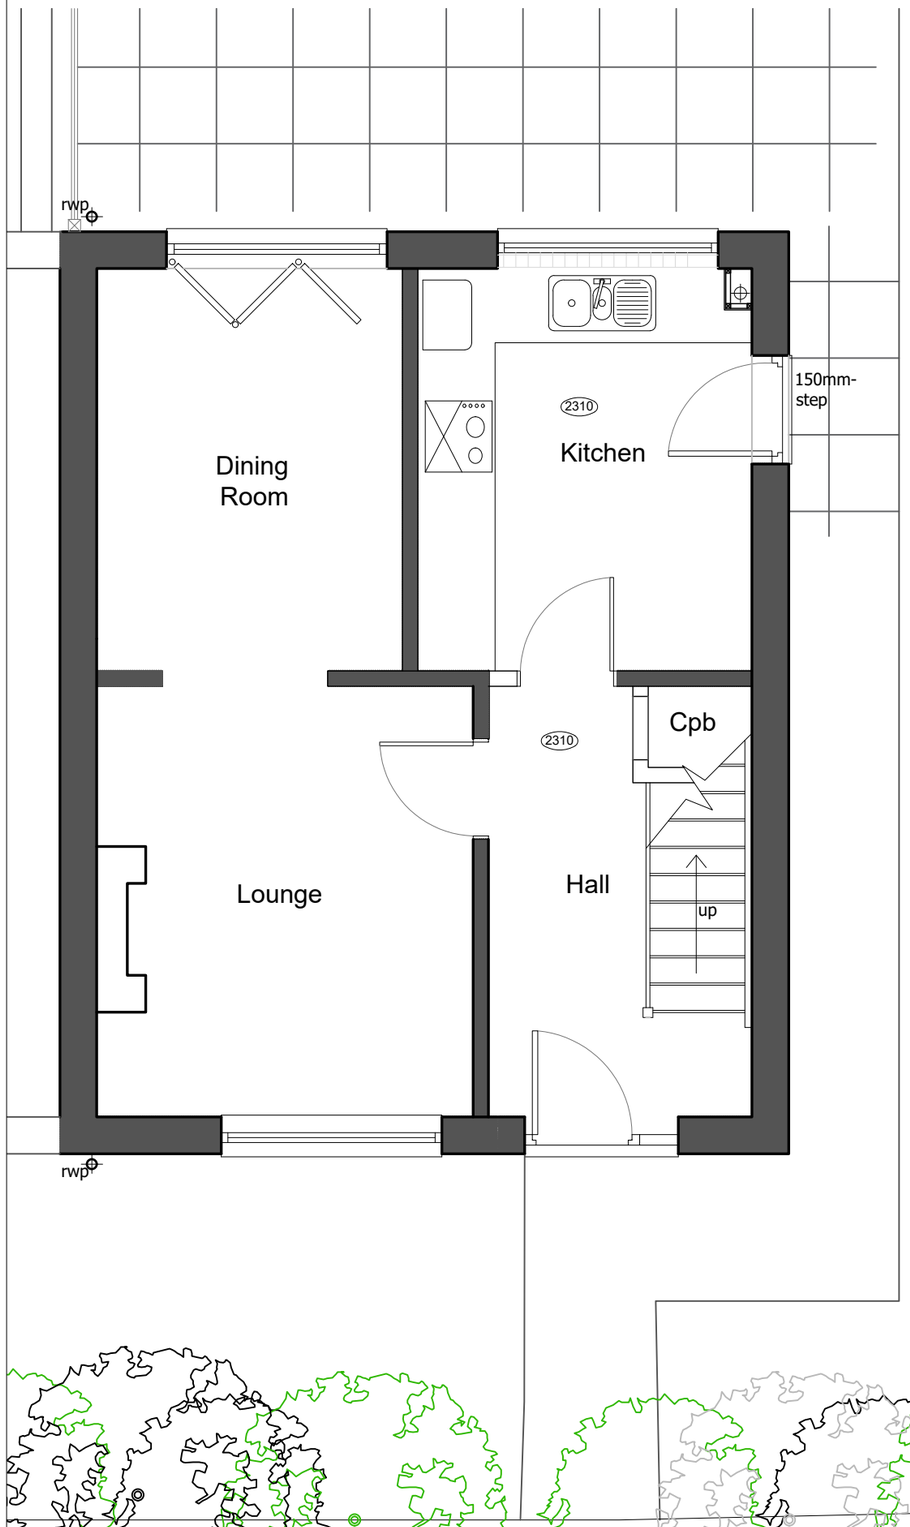

Existing Front Elevation

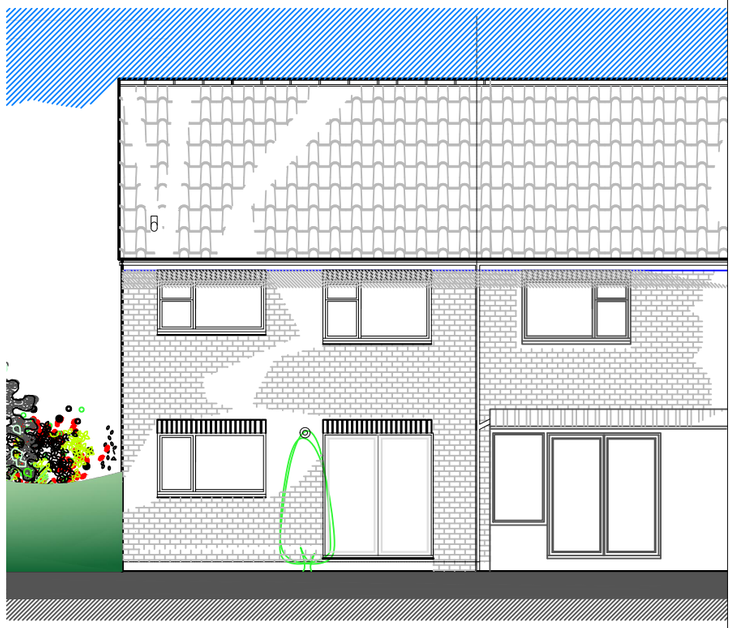

Existing Rear Elevation



Existing Side Elevation

0 0.5 1 2 3 5m
1:50

0 1 2 4 6 10m
1:100

client
Mr & Mrs R Owen

project
Proposed Side Extension

drawing
11, Stuart Green, Warminster, Wilts - BA12 9NU
Existing Elevations & Plans

date
10/10/23

drawn

scale
1:50/100

plot checked
-

drawing no
RONCCS/01

revision
*

CAD file name:

Xref

No dimensions to be scaled from drawing.

It is the contractors responsibility to ensure compliance with Building Regulations.

The contractor should check all dimensions on site.