




Proposed Site Plan (scale 1:200)

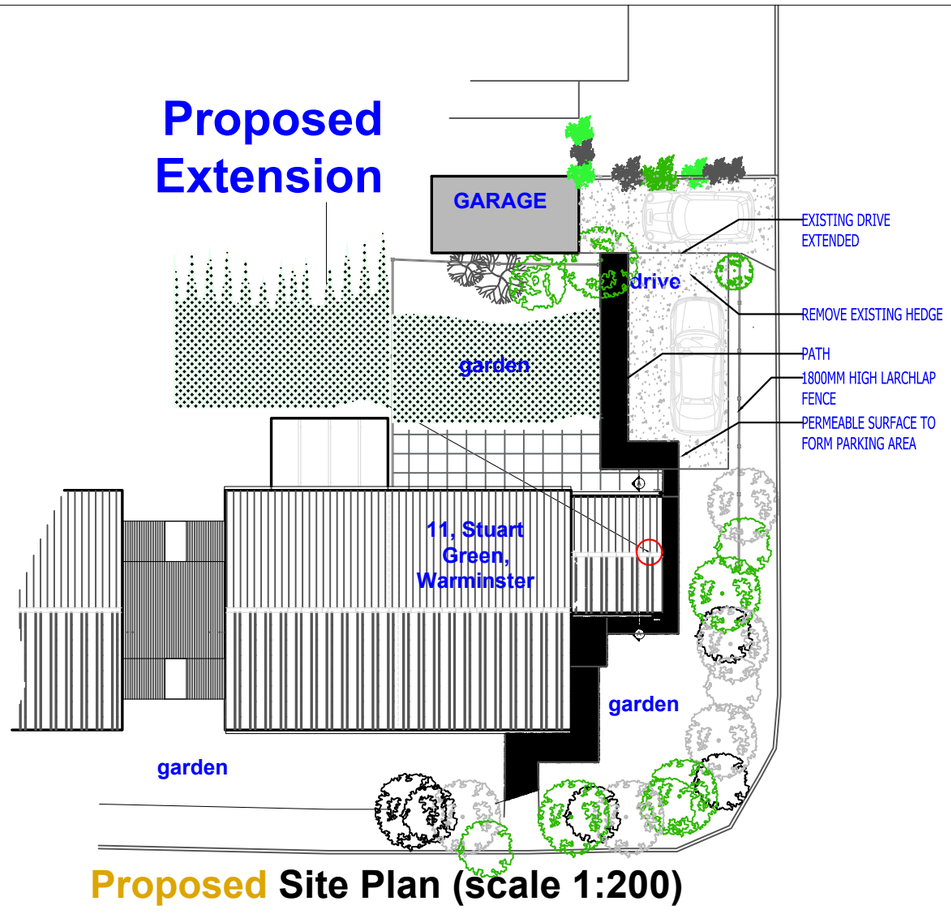

Proposed Planning Section (a-a)

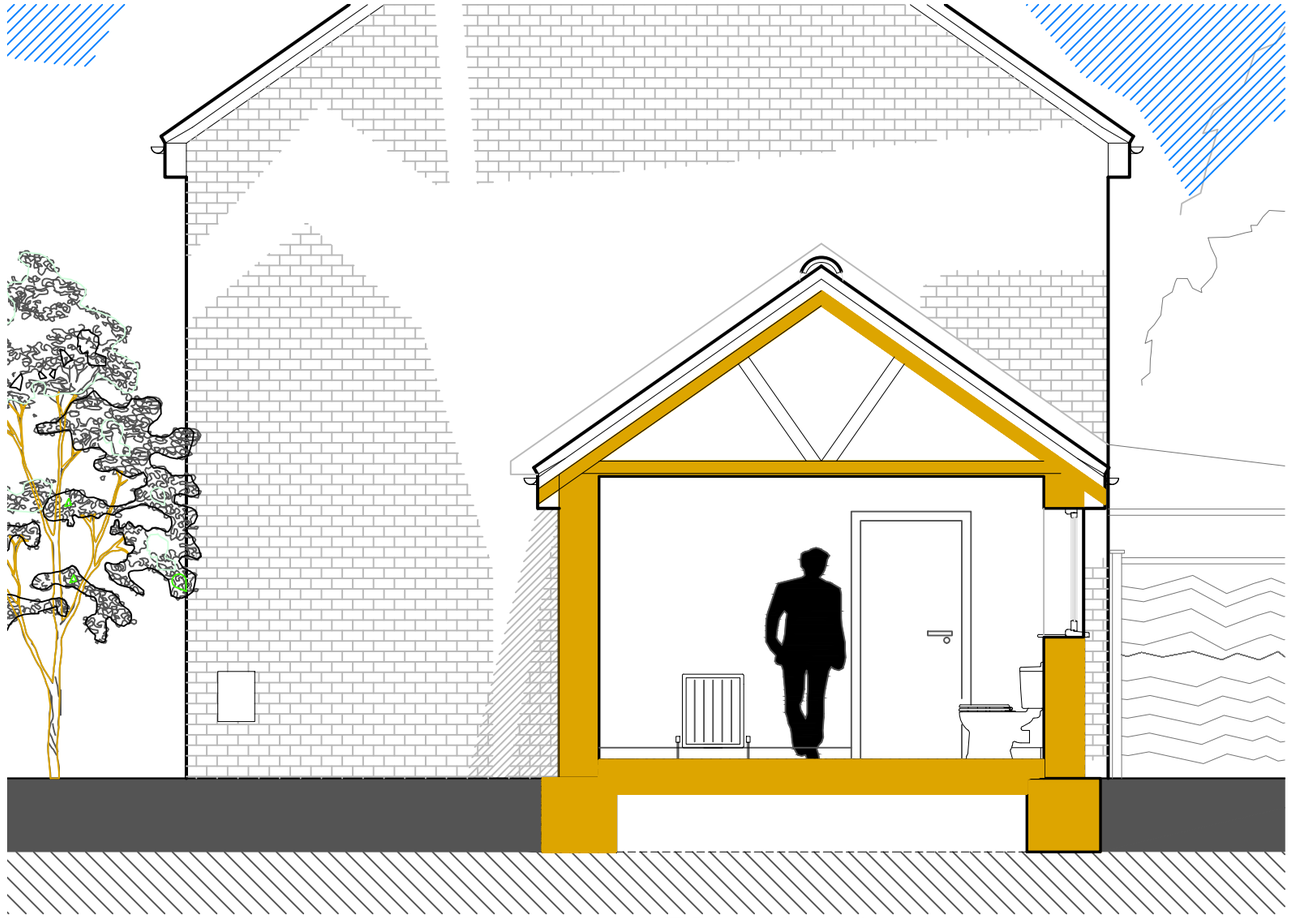

SITE LOCATION PLAN / IMAGE (NTS)

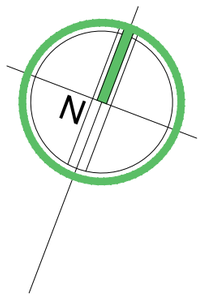

0 2 4 8 12 20m
1:200

0 0.5 1 2 3 5m
1:50

Rev: A - ## - ###### - ##/##/##

client	project	drawing	date	scale	drawing no	revision
Mr & Mrs R Owen	Proposed Side Extension	11, Stuart Green, Warminster, Wilts - BA12 9NU Proposed Planning Section & Site/Roof Plan	10/10/23	Varies	RONCCS/03	*
			drawn	plot checked: -	CAD file name:	Xref

No dimensions to be scaled from drawing.

It is the contractors responsibility to ensure compliance with Building Regulations.

The contractor should check all dimensions on site.