The Burrow_SN10 3JD

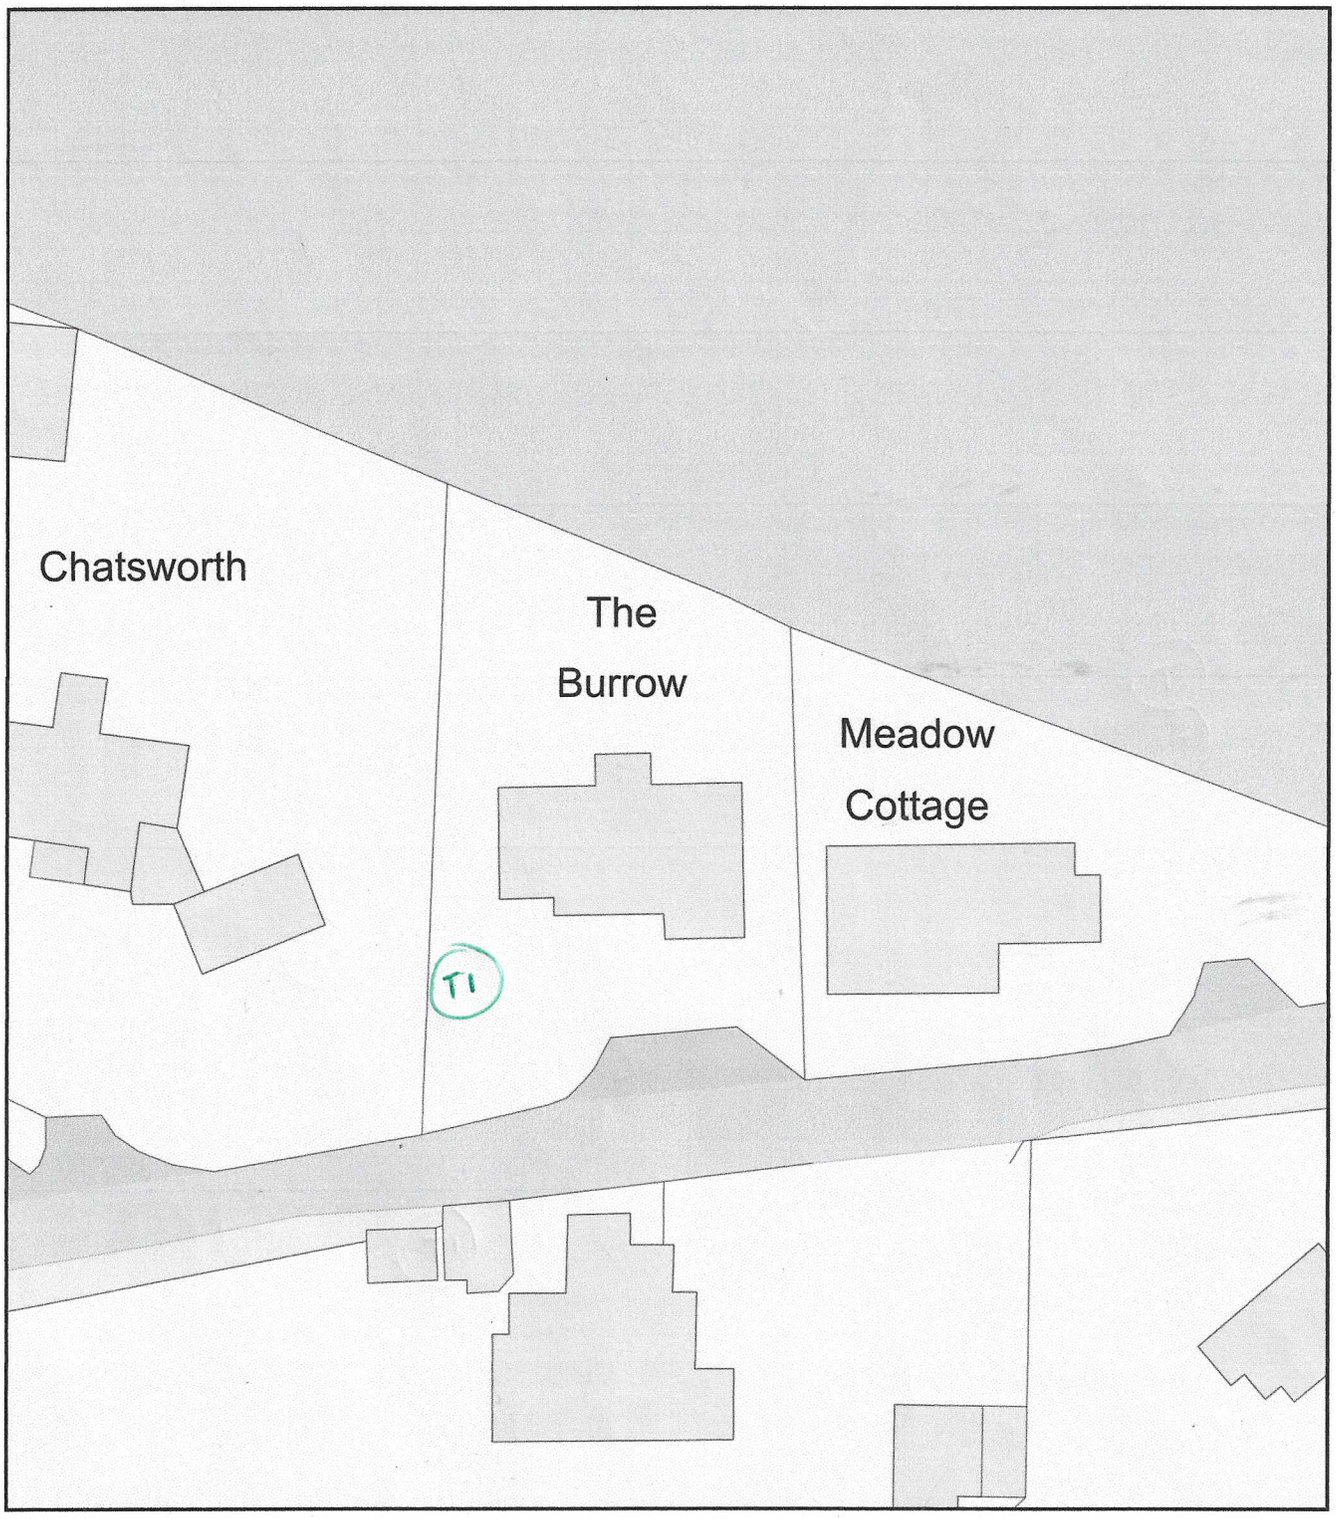

0 20
Metres

N

ReQuestaPlan

Plan Produced for: Green Farm Tree Care

Date Produced: 08 Nov 2023

Plan Reference Number: TQRQM23312095428930

Scale: 1:500 @ A4

© Crown copyright and database rights 2023 OS 100042766