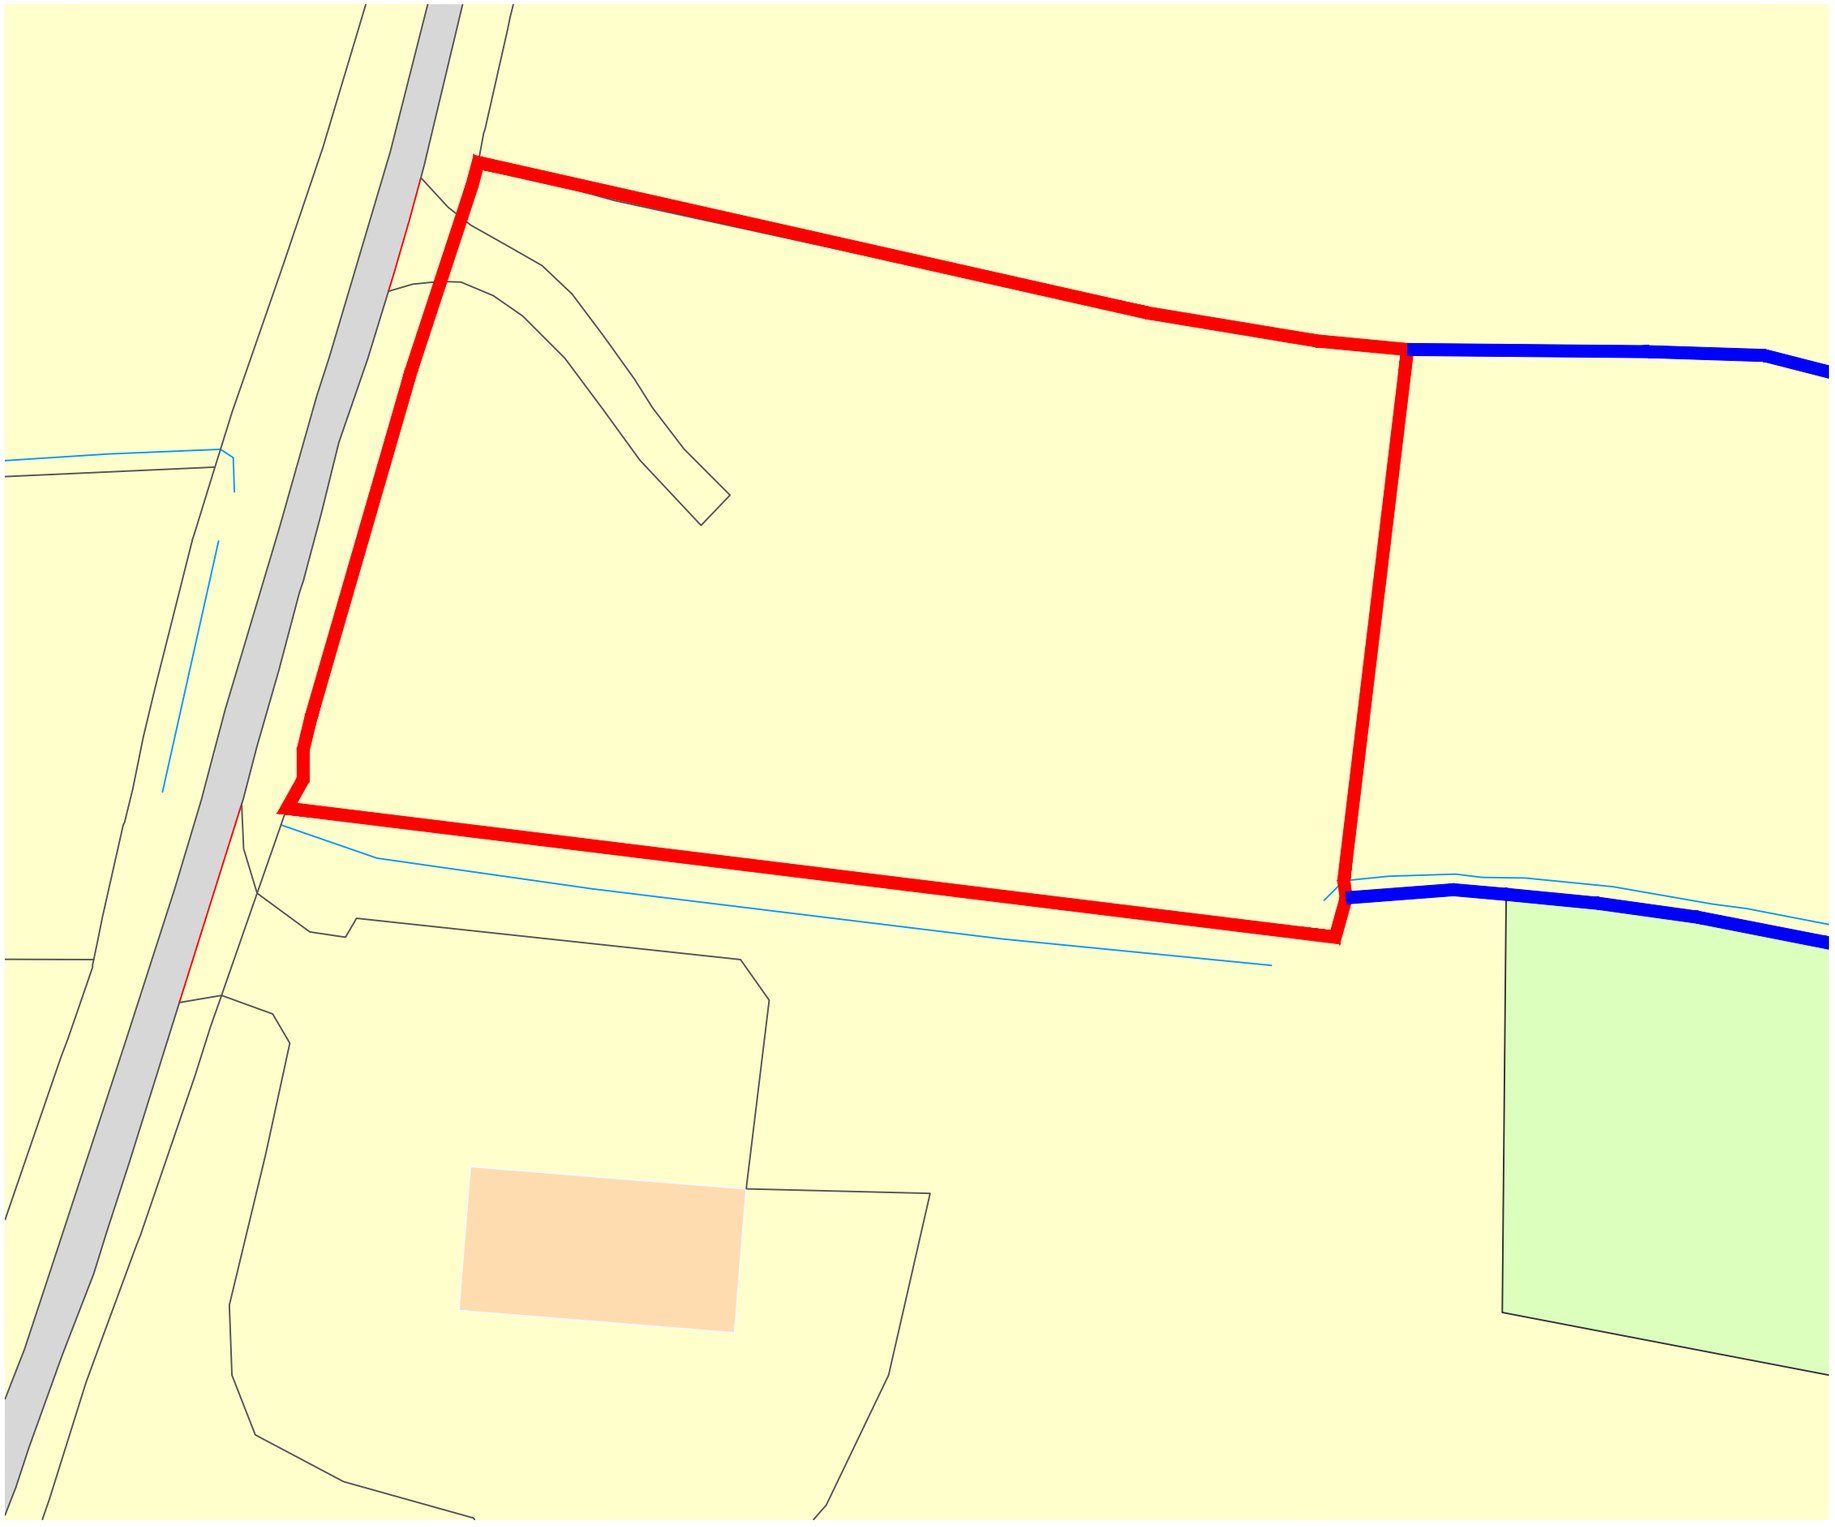

PROPOSED BARN

THE FIELDS
UPPER CHEDGLOW
MALMESBURY
SN16 9HA

MR & MRS N. MOFFAT

Title

BLOCK PLAN
AS EXISTING

CHURCH + HASTINGS

Rory Brock
M: 0 7 7 1 2 2 5 9 3 7 8

April Church
M: 0 7 9 7 9 5 4 1 3 9 7

Drawn	RWB
Scale	1:500 @ A3
Date	OCT 2023

Drawing Number

101

Revisions

BLOCK PLAN 1:500

1:500

10m 0 10m 20m 30m 40m 50m