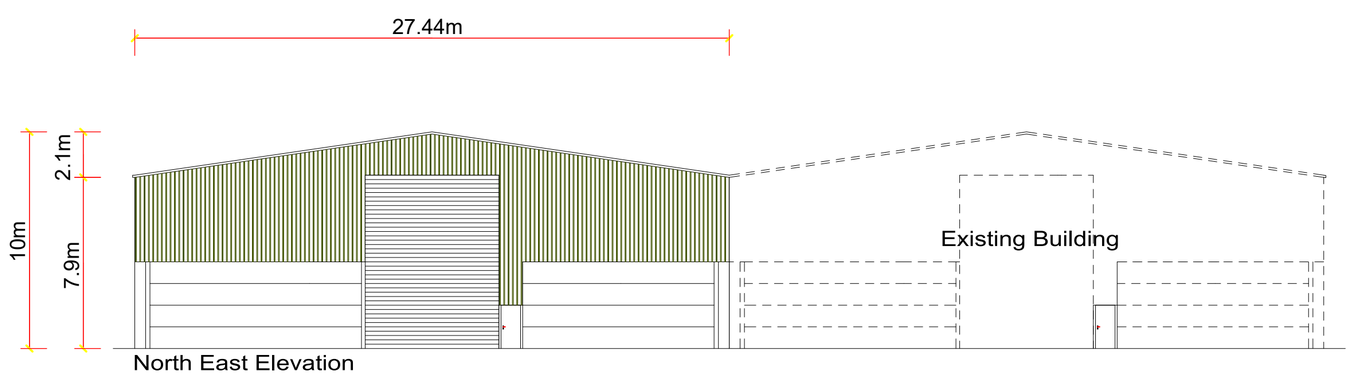

North East Elevation

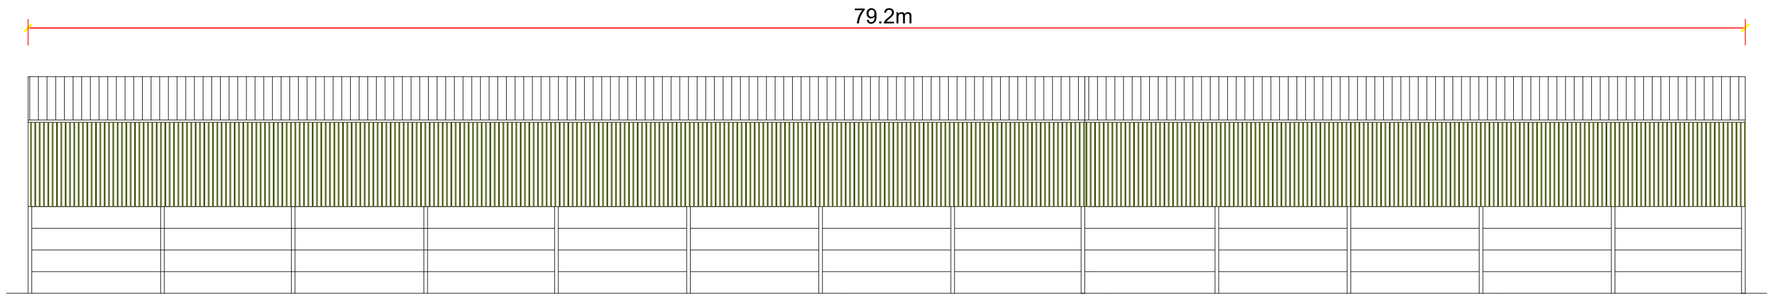

South East Elevation

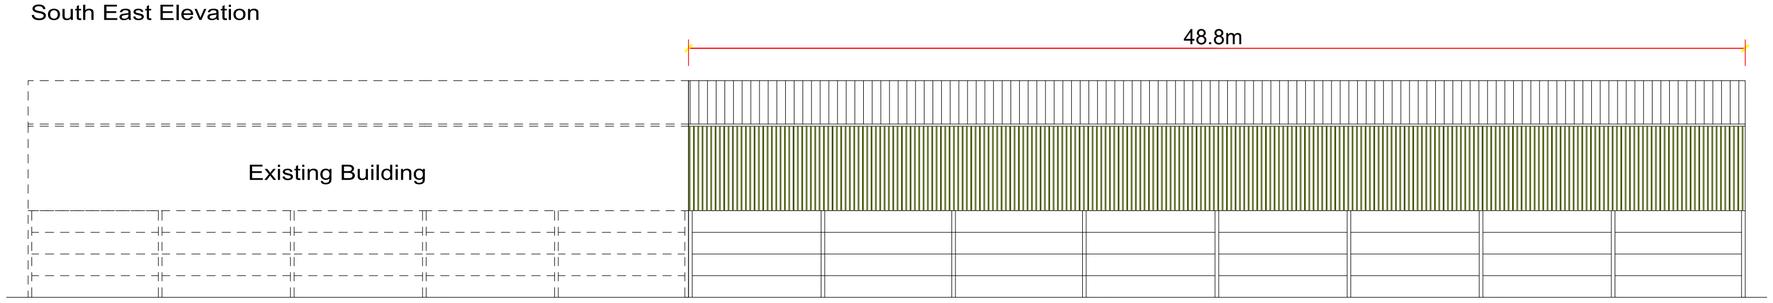

North West Elevation

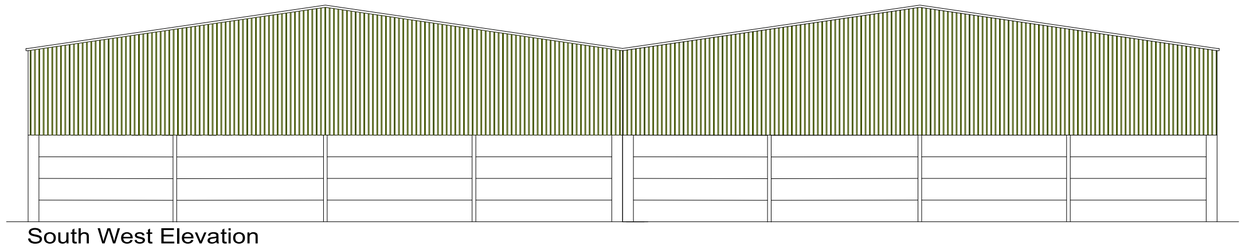

South West Elevation

WOOLLEY & WALLIS
4-5 Hughenden Yard, Marlborough
Wiltshire, SN8 1LT
Tel: 01672 515252
www.w-w.co.uk

Client: T & J Stainer

Site Address: Snarlton Farm, Melksham, SN12 7QP

Drawing Title: Proposed Commercial Elevations

Drawn by:	LDP
Scale:	1:200
Sheet:	A2
Date:	12/10/23
Drawing No:	STAINER-LDP-03
Rev:	-