PLAN

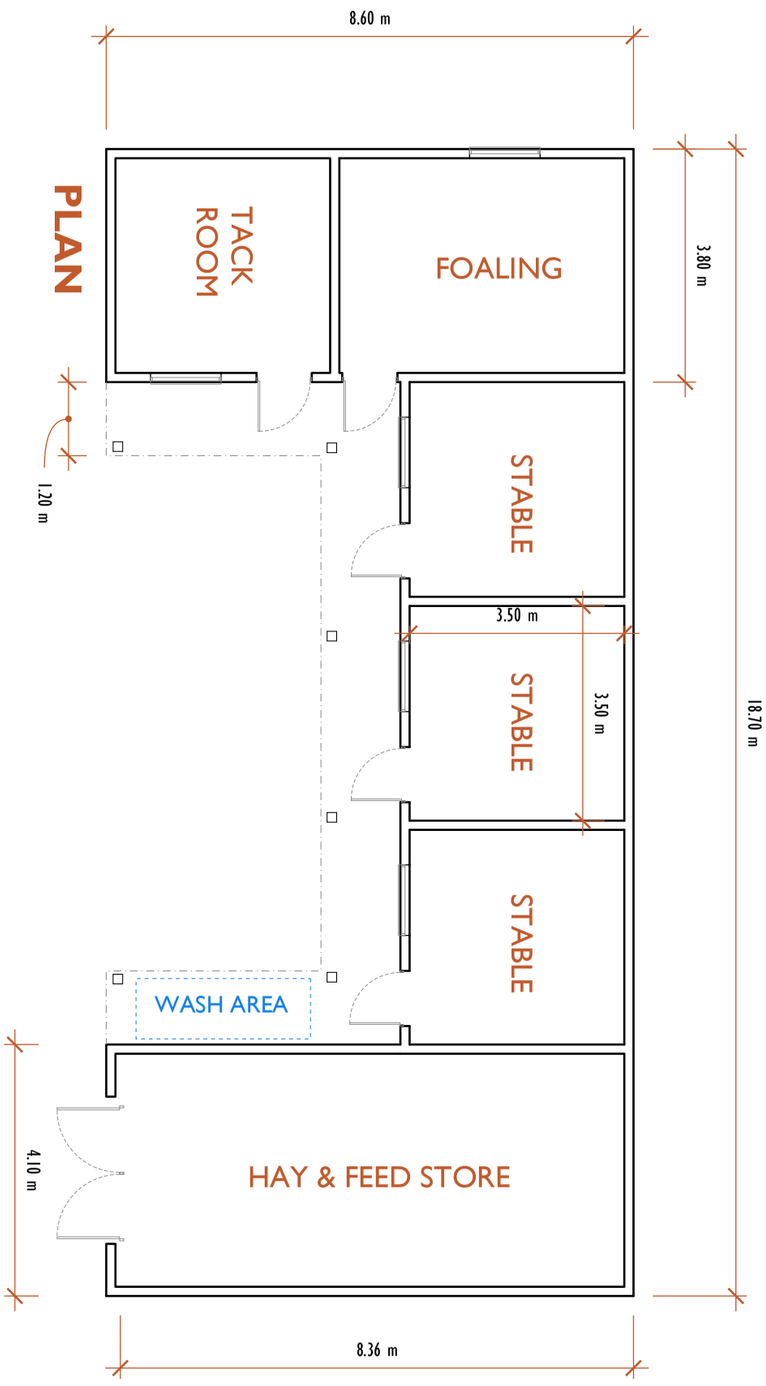

ROOF PLAN

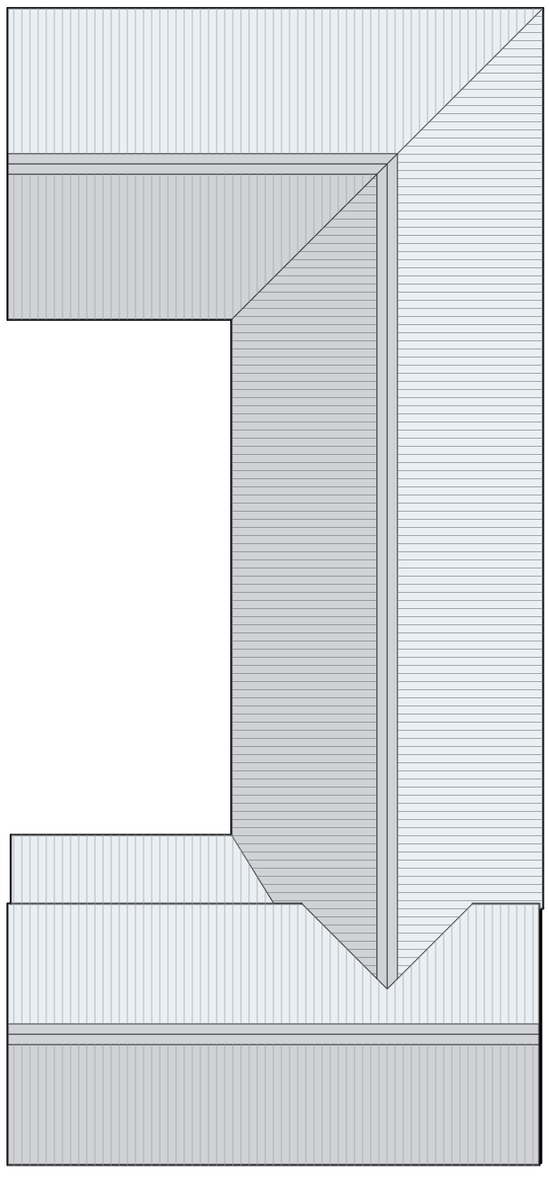

SCALE 1:500 00 05 10 15 20

SCALE 1:200 00 02 04 06 08

SCALE 1:100 00 01 02 03 04

SCALE 1:50 00 0.5 01 1.5 02

REVISION	DRAWING No.	PROJECT NO.	DESCRIPTION	DATE	
	05	LDC.2304B	Proposed Plans (Stables)	November. 2023	The Studio, 82 Broadmead, Corsham, SN13 9AP
		PROJECT	SCALE:		
		Land at Rowden Farm Rowden Lane, Bradford-on-Avon	1:100 @ A3		

All dimensions to be checked on site. Drawing for planning puposes only - Not for construction. Reproduction of this drawing is prohibited without the consent in writing of Land Development & Planning Consultants Ltd. Site plans are reproduced from the Ordnace Survey sheets with the permission of The Controller of HM Stationery Office. Crown Copyright Reserved. Licence Number AL546755.

LDPC Land, Development & Planning Consultants Ltd