This drawing is copyright of CLARK & MASLIN Ltd and may not be copied or reproduced without permission.

Figured dimensions are to be taken in preference to scaled dimensions.

Large scale drawings to have preference to small scale drawings.

Dimensions for fixed-in items are to be checked on site prior to manufacture.

REV	DETAIL OF REVISION	BY	DATE
A	AMENDED TO CLIENTS REQUESTS	D N	16/11/23
B	AMENDED TO CLIENTS REQUESTS	D N	17/11/23

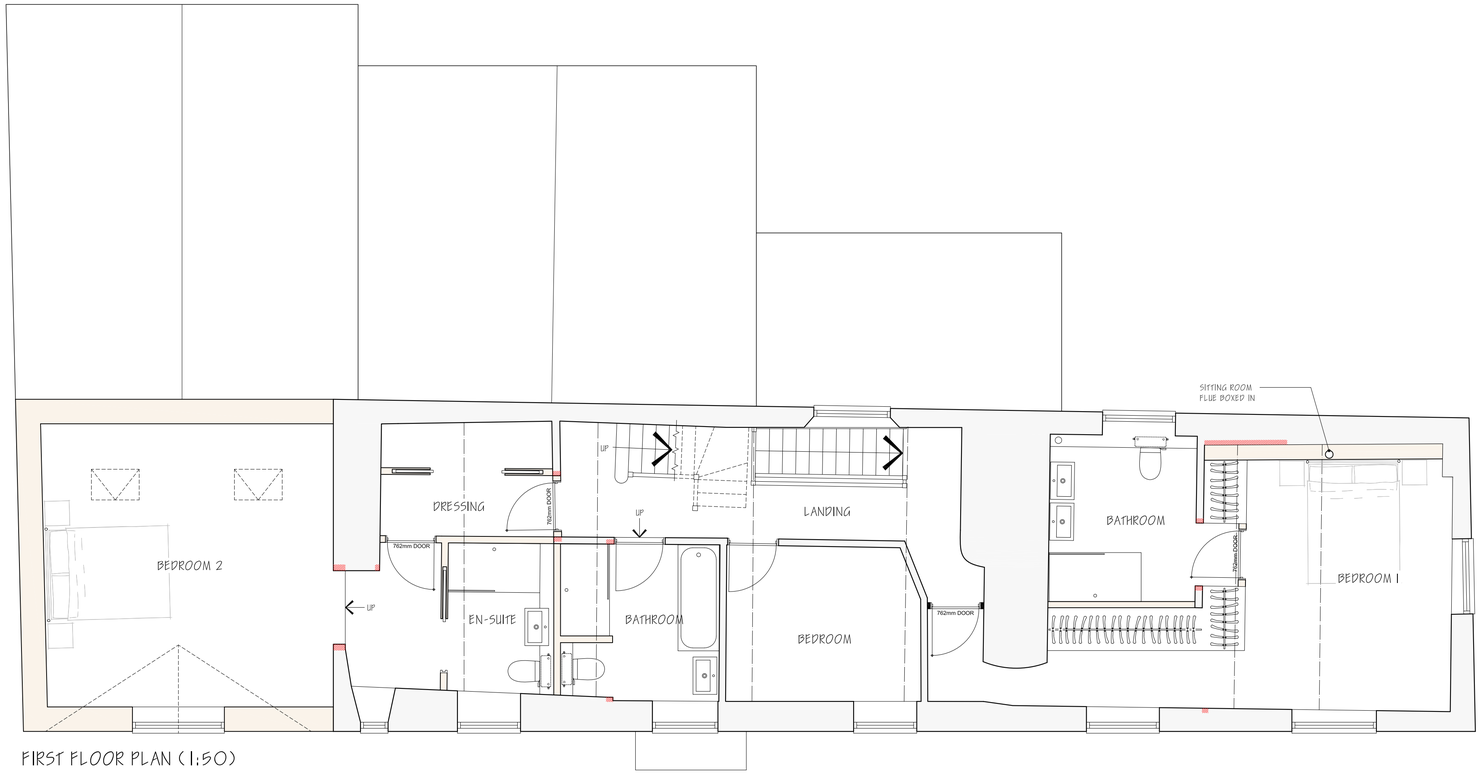

FIRST FLOOR PLAN (1:50)

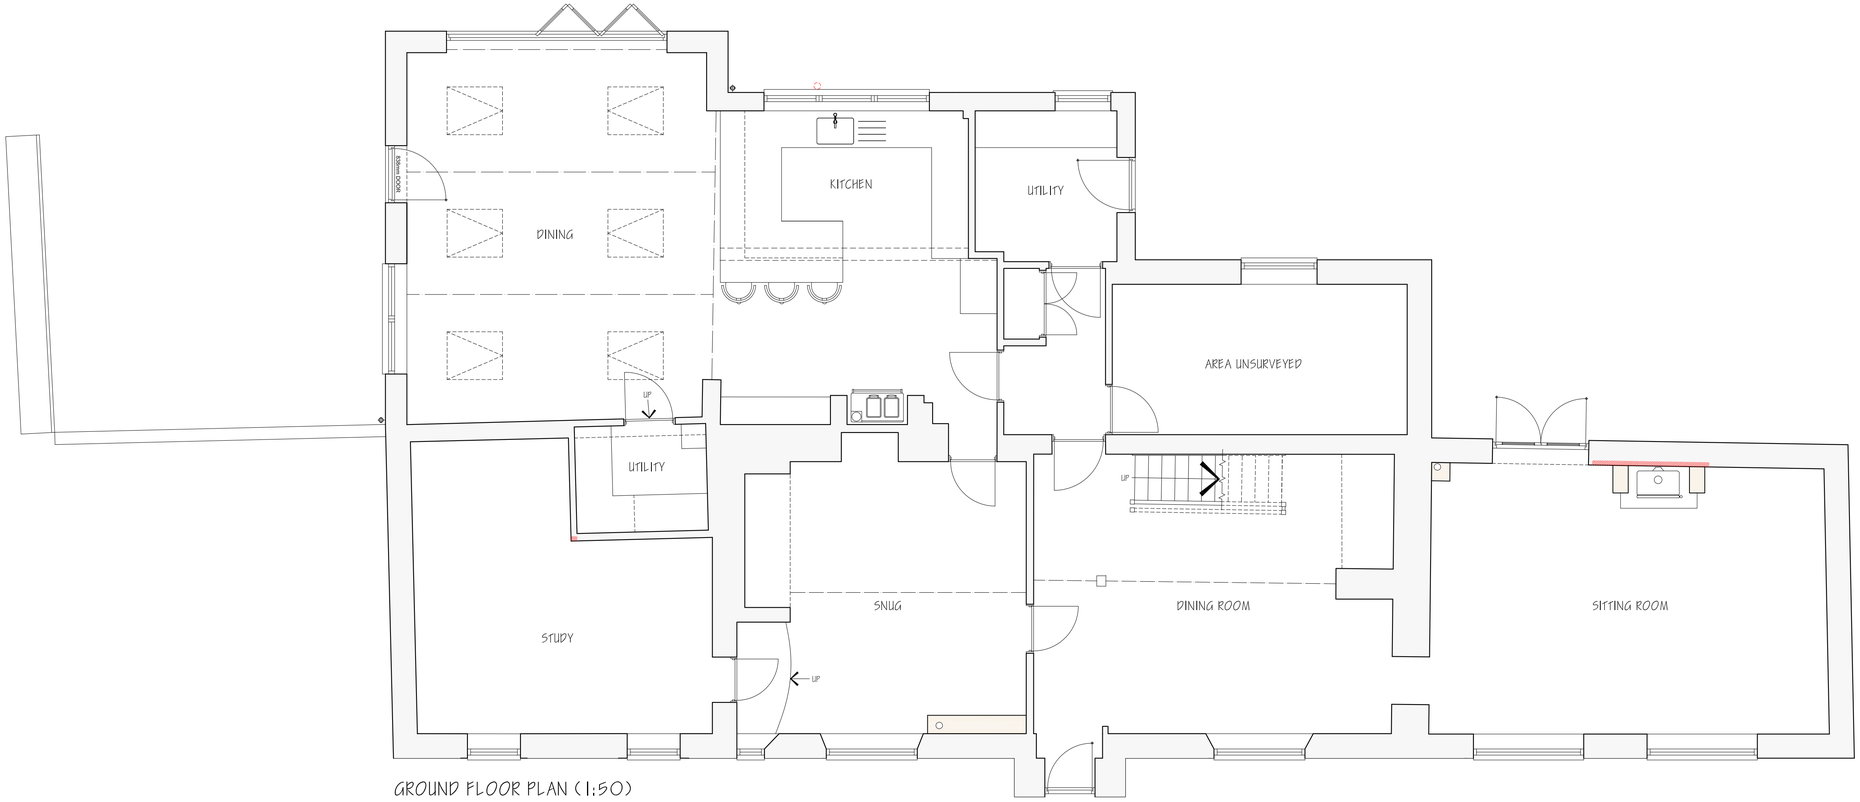

GROUND FLOOR PLAN (1:50)

PLANNING DRAWING

CLARK & MASLIN
Unit 5, Charlton Business Park
Crudwell Road, Malmesbury
Wiltshire, SN16 9RU
Telephone: 01666 822911
www.clarkandmaslin.co.uk
Planning Architecture Conservation

Client
MR & MRS S. PECK

Project
PROPOSED RE-MODELING & EXTENSION, MATTHEWS FARM, POMEROY LANE, WINGFIELD, BA14 9LJ

Description
PROPOSED FLOOR PLANS

Scale	PG Size	Drawn	Date
1:50	A1	DN	OCT '23

Drawing No	Revision
5542/50	B