

Site: Land at Tiddley Wink

Proposed Agricultural Building

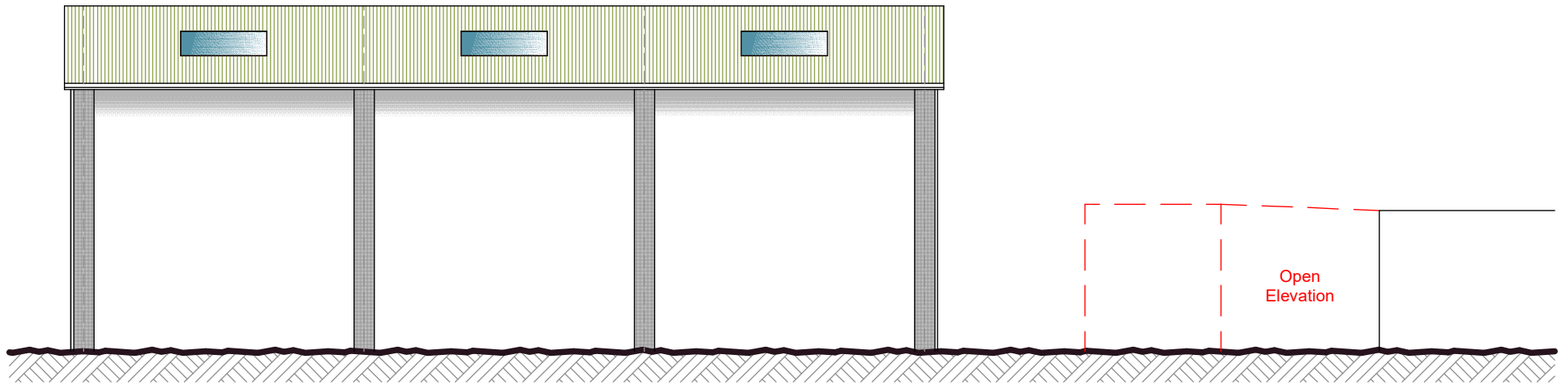

Proposed East (Front) Elevation
Scale: 1:100

Existing East (Front) Elevation (to be removed)
Scale: 1:100

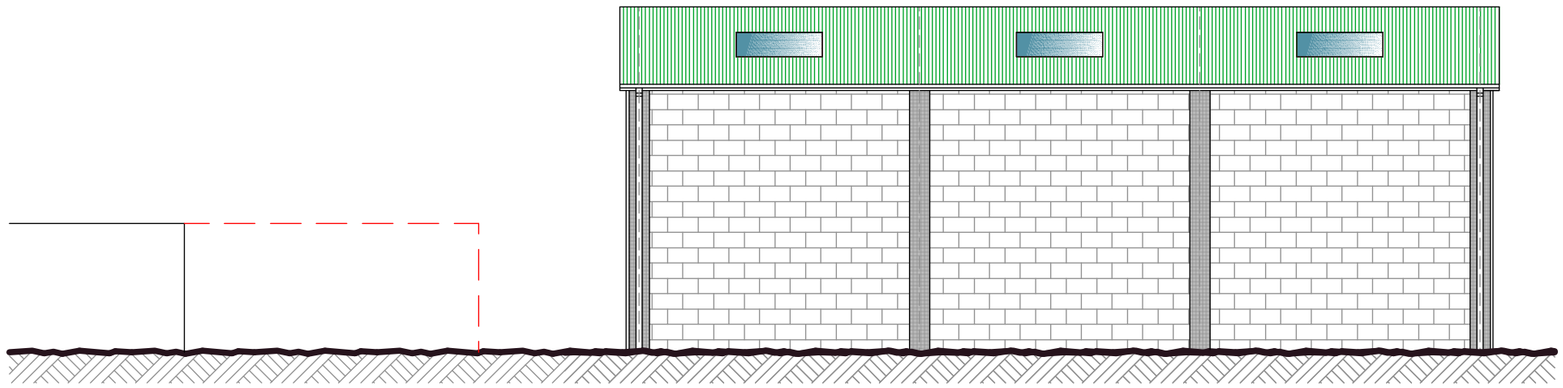

Existing West (Rear) Elevation (to be removed)
Scale: 1:100

Proposed West (Rear) Elevation
Scale: 1:100

Copyright: © North & Letherby 2023
(This drawing is Copyright and must not be reproduced, lent or otherwise disclosed to any third party' without the written consent of the owners of the Copyright.)

Comments
North & Letherby accepts no responsibility for any errors made by others in scaling from this drawing.
All boundaries shown are assumed and North & Letherby accepts no liability for any boundary inaccuracy.
This plan should only be used for its original purpose. North & Letherby accepts no responsibility for this plan if supplied to any party other than the original client. All dimensions, levels and angles should be checked on site by the conctractor prior to design and construction.
Drainage information (where applicable) has been visually inspected from the surface and therefore should be treated as approximate only.
You are reminded of your responsibilities under the "Party Wall Act" etc (1996 where applicable)

Notes:

Drawing Number:	2
Revision Number:	2
Drawn by:	KAN
Checked by:	ST
Date:	04/12/2023
Scale:	1:100 @ A3
Path:	

Project Title: Proposed Agricultural Building

Drawing Title: Existing and Proposed Elevations

Client: Gareth Bicknell

No unauthorised reproduction

NORTH LETHERBY Chartered Surveyors