

THIS DRAWING IS COPYRIGHT
Contractor must take site sizes

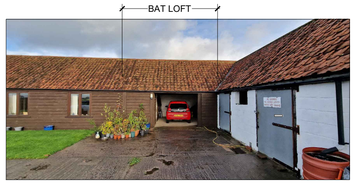


1.SOUTH ELEVATION
CARPORT GATE



2.VIEW ON NORTH CORNER
OF THE OUTBUILDING

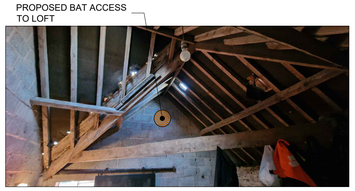


3.GABLE WALL BETWEEN CARPORT AND STORAGE,
AND ROOF STRUCTURE OVER STORAGE.

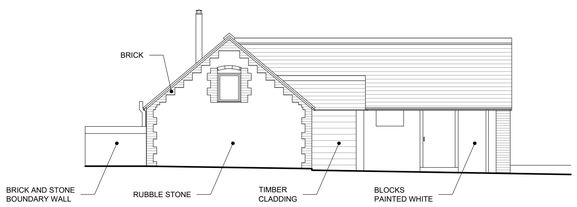


Existing West Elevation
Scale 1:100



Existing South Elevation
Scale 1:100

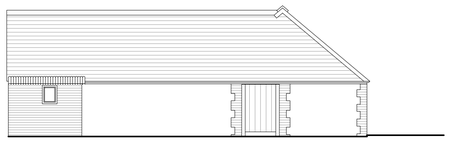


Existing East Elevation
Scale 1:100

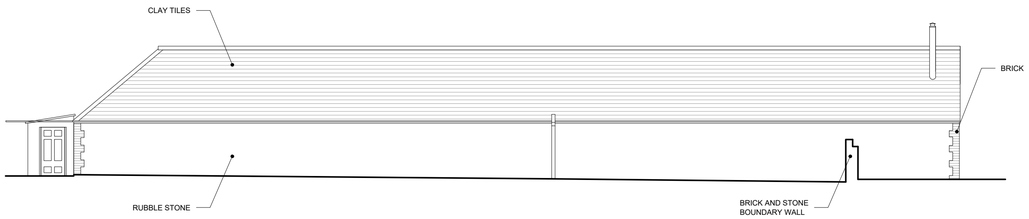


Existing North Elevation
Scale 1:100

0 1m 2m 3m 4m 5m 6m


Scale bar (1:100)

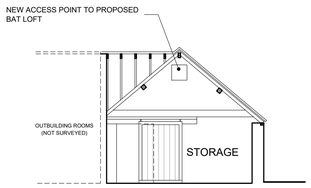


Proposed Section A-A
Scale 1:100

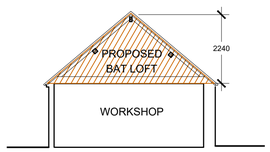


Proposed Section B-B
Scale 1:100

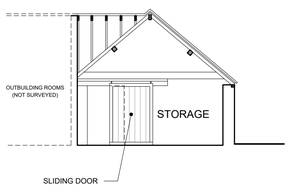

Existing Section A-A
Scale 1:100

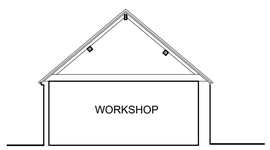

Existing Section B-B
Scale 1:100

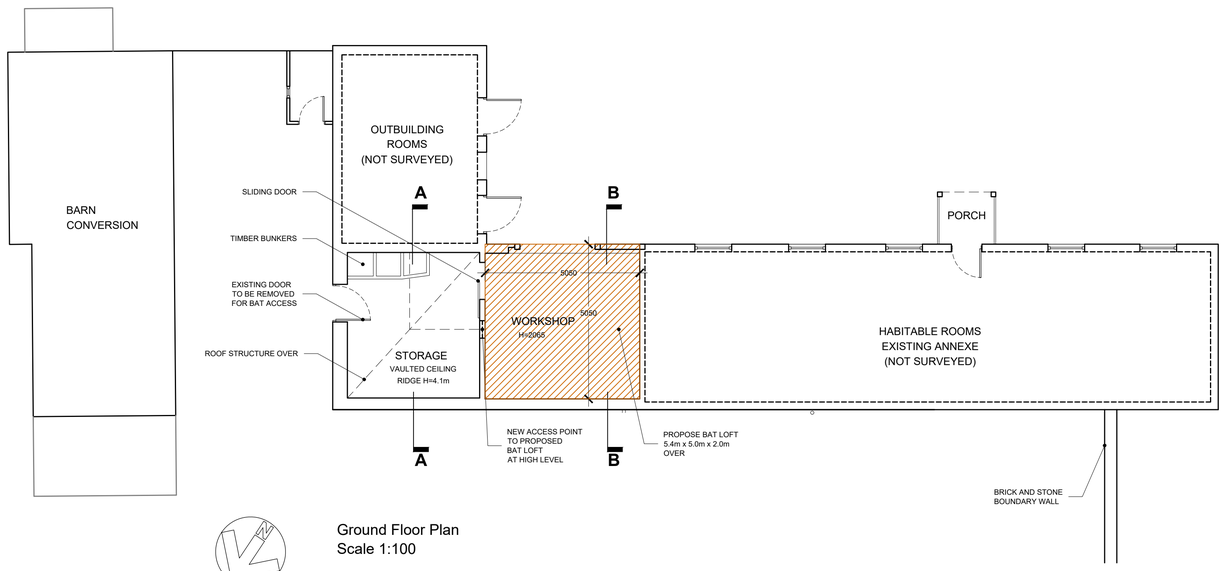

Ground Floor Plan
Scale 1:100

0 1m 2m 3m 4m 5m 6m

Scale bar (1:100)

Rev.	Date		Init
-	-	-	-

CLIENT
Mr & Mrs Plumb

PROJECT
Barn Conversion
Little Thornham Farm, Seend

DRAWING
Outbuilding
Existing and proposed plan, section, elevations and photographs

DRAWN:	Date:	Scale:
EK	20/10/2023	AS NOTED @A1

Drawing number: **3928-04** Rev. **-**

DOLMAN
ARCHITECTURAL DESIGNERS BUILDING SURVEYORS
COST CONSULTANTS CDM PRINCIPAL DESIGNERS
Sussex House
Bath Road
Devizes
Wiltshire SN10 2AF
Tel: 01380 729456
Web: www.dolmansurveyors.co.uk
Email: info@dolmansurveyors.co.uk