scale 1:200

0 5m 10m 15m

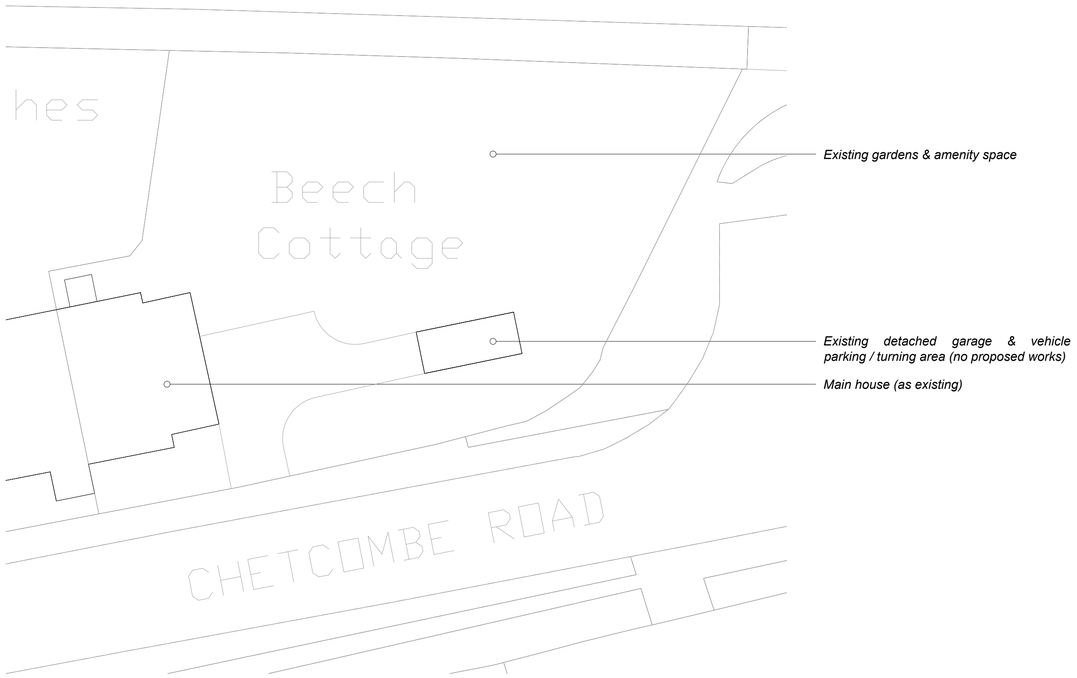

Block Plan
As Existing

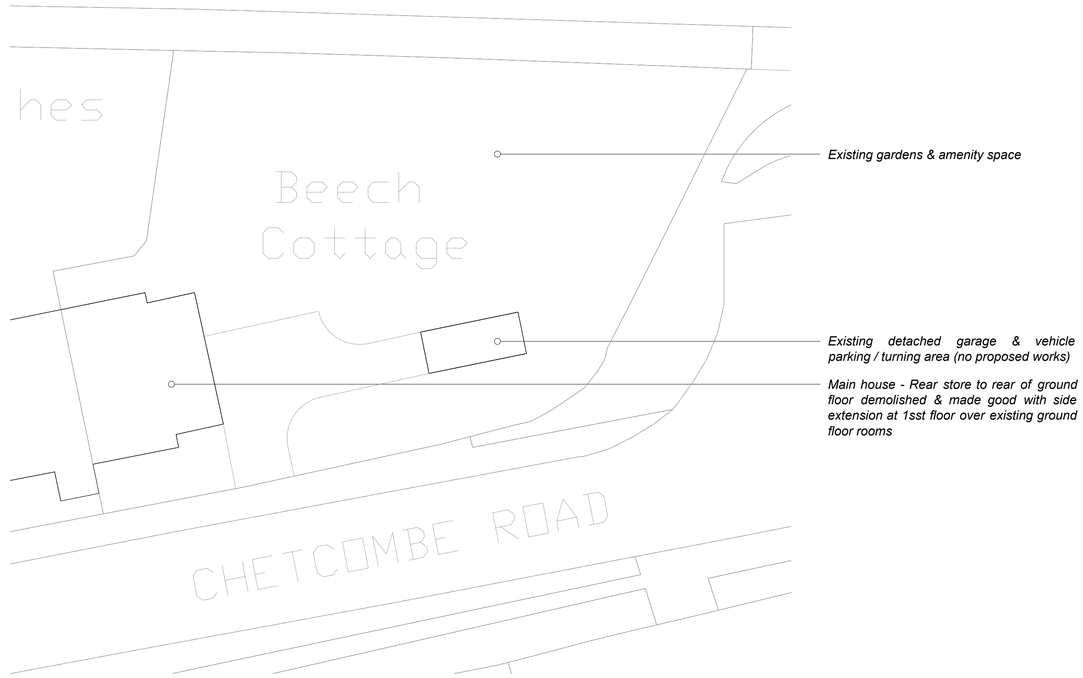

Block Plan
As Proposed

Note - All dimensions to be checked on site prior to commenecement of works

REV	DATE	DESCRIPTION	DRAWN	CHECKED
/	04/12/23	Planning	ME	ME

BUILD ARCHITECTS
www.build-architects.co.uk
studio@build-architects.co.uk
07977 582048

- **Architecture**
- **Landscape**
- **Interiors**
- **Historic Buildings**
- **Masterplanning**

This drawing is copyright of the Architect and shall not be reproduced without permission.

Check all dimensions and report any errors, or omissions.

Responsibility for setting out rests with the contractor, all dimensions & setting out to be checked on site prior to commencement of works.

Planning

A Stone

Proposed Extension
Beech Cottage, Chetcombe Road
Mere, Wiltshire

Block Plan
As Existing / As Proposed

2023 / 059

PP 005 /

Nov 2023 1:200 @ A3

ME ME