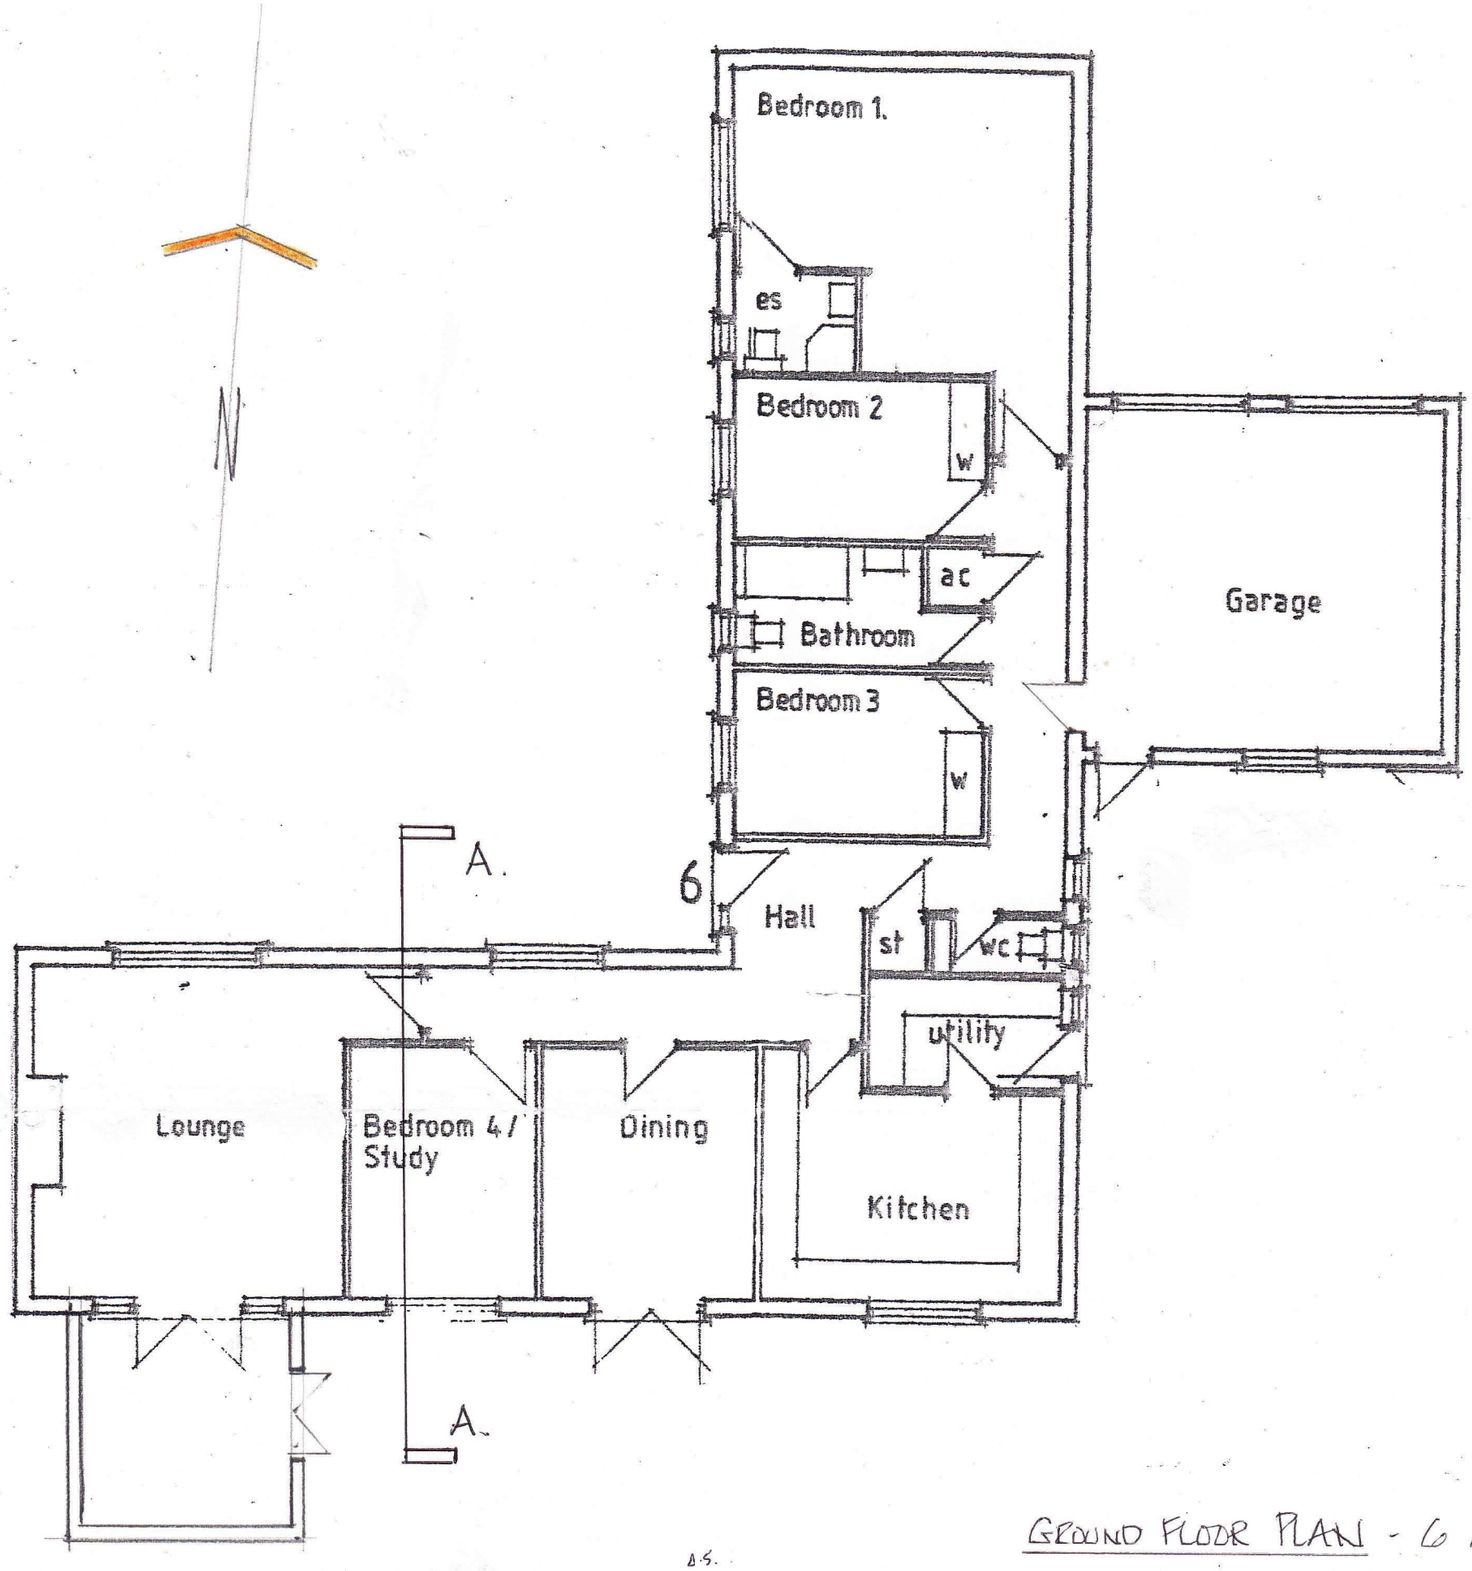

EXISTING & PROPOSED.
(UNCHANGED)

GROUND FLOOR PLAN - 6 OLDBURY FIELDS CHERHILL

0.5. 0 1.0 2 3 4 5 6 7 8 9 10 15.m.

1-100 @ A3.

PROPOSED PV PANELS

SHEET ONE.