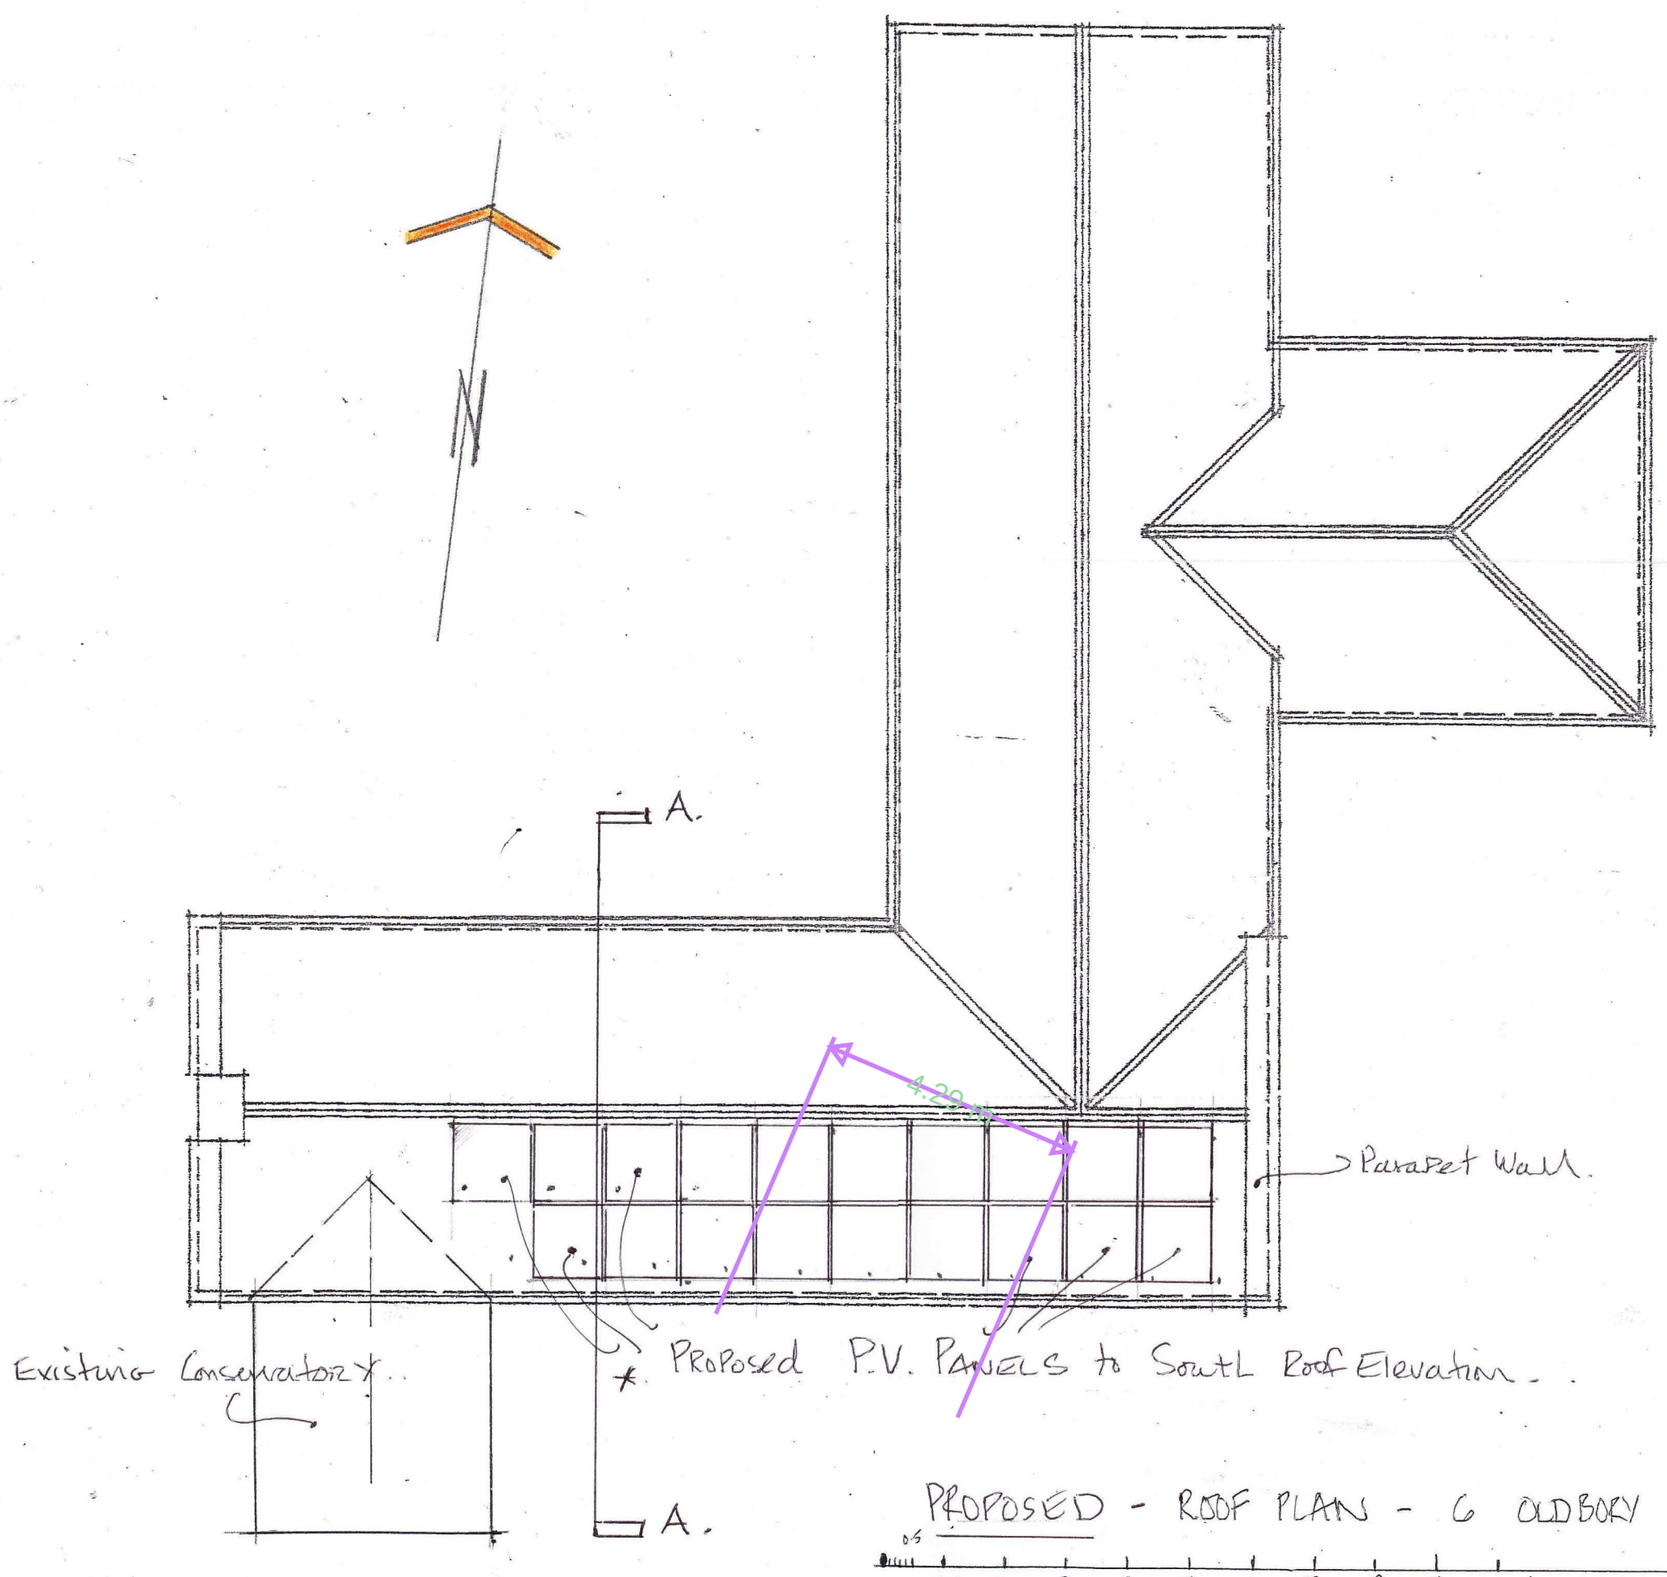

PROPOSED - ROOF PLAN - 6 OLDBURY FIELDS CHERHILL

0 0.5 1.0 2 3 4 5 6 7 8 9 10 15m.

1 - 100 @ A3

PROPOSED PV PANELS.

SHEET FIVE