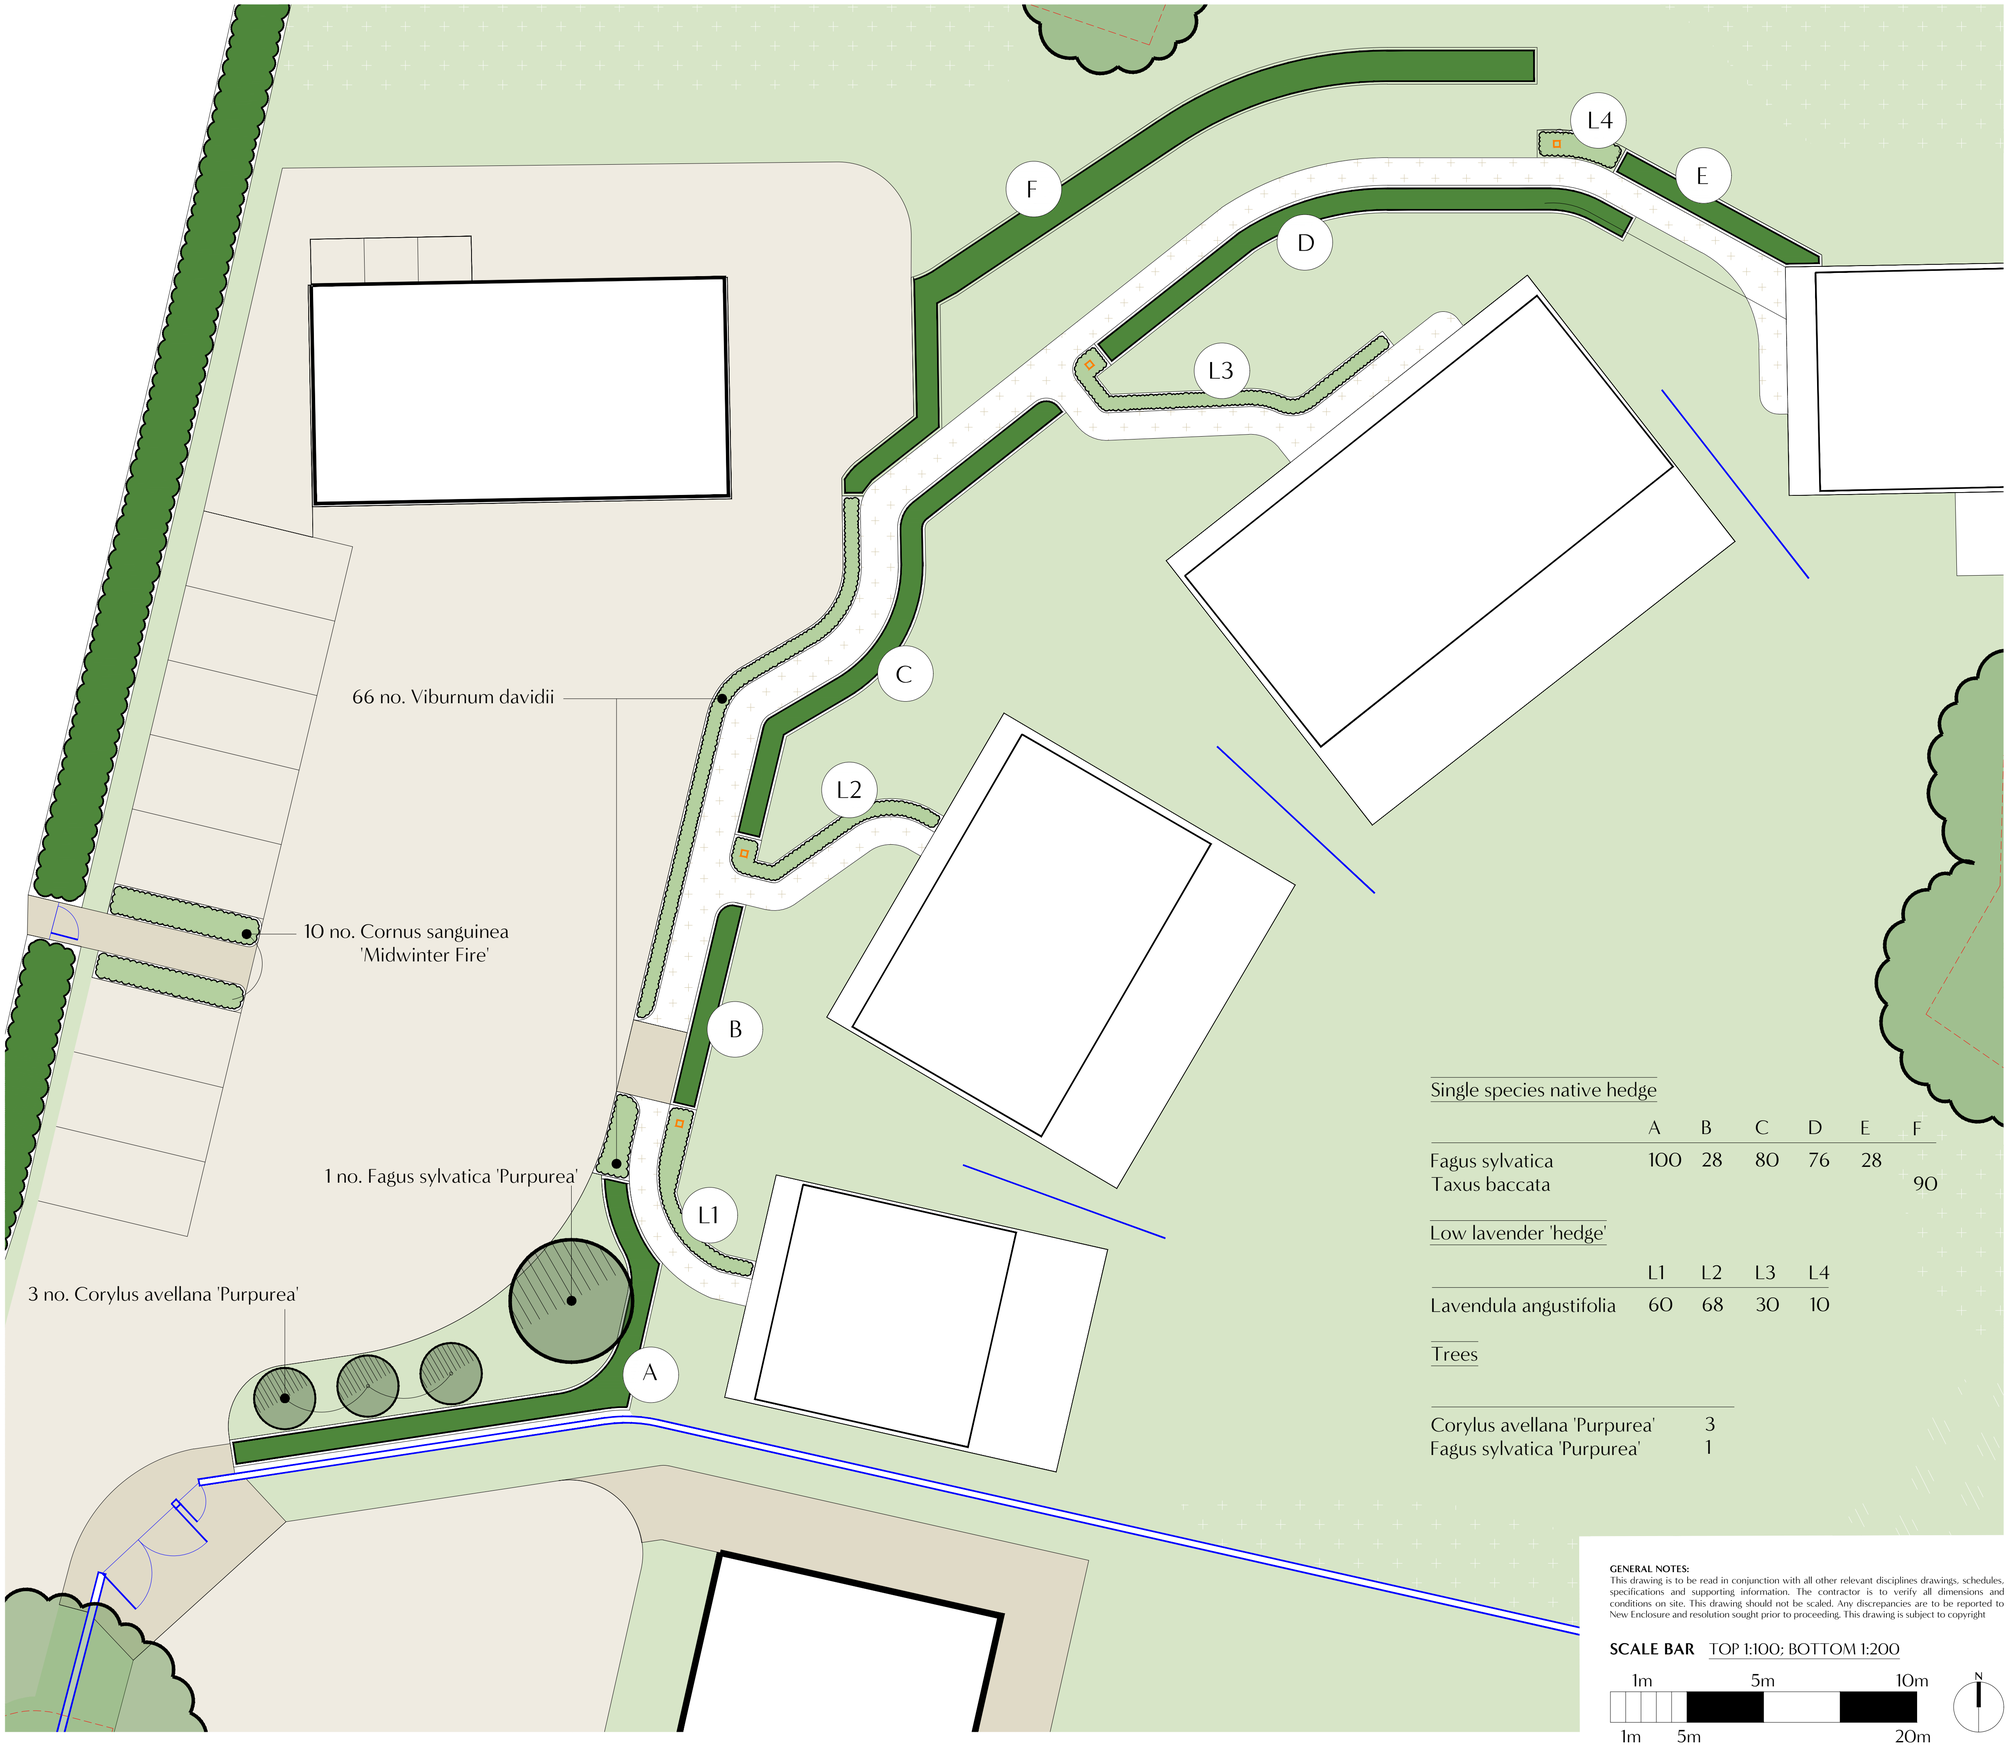

Single species native hedge

	A	B	C	D	E	F
Fagus sylvatica	100	28	80	76	28	
Taxus baccata						90

Low lavender 'hedge'

	L1	L2	L3	L4
Lavendula angustifolia	60	68	30	10

Trees

Corylus avellana 'Purpurea'	3
Fagus sylvatica 'Purpurea'	1

GENERAL NOTES:
This drawing is to be read in conjunction with all other relevant disciplines drawings, schedules, specifications and supporting information. The contractor is to verify all dimensions and conditions on site. This drawing should not be scaled. Any discrepancies are to be reported to New Enclosure and resolution sought prior to proceeding. This drawing is subject to copyright

SCALE BAR TOP 1:100; BOTTOM 1:200

1m 5m 10m

1m 5m 20m

N

NEW ENCLOSURE
LANDSCAPE CONSULTANTS

specialists in the creation of spaces
for **people + nature**

T 07868603026 E richard@newenclosure.com W newenclosure.com
A Old Fire Station, Salt Lane, Salisbury, SP1 1DU

EXISTING TREES
INCLUDES WOODED AREA TO THE NORTH OF SITE FOR CONTEXT; DASHED RED LINE DENOTES TREE PROTECTION

EXISTING HEDGEROW

PROPOSED TREE
SEE PLANTING PLANS, AND PLANT SCHEDULE AND SPECIFICATION FOR DETAIL

PROPOSED NATIVE HEDGEROW
SEE PLANTING PLANS, AND PLANT SCHEDULE AND SPECIFICATION FOR DETAIL

PROPOSED NATIVE WHIP PLANTING
SEE PLANTING PLANS, AND PLANT SCHEDULE AND SPECIFICATION FOR DETAIL

PROPOSED NATIVE HEDGE
SEE PLANTING PLANS, AND PLANT SCHEDULE AND SPECIFICATION FOR DETAIL

PROPOSED PLANTING
SEE PLANTING PLANS, AND PLANT SCHEDULE AND SPECIFICATION FOR DETAIL

PROPOSED AMENITY GRASS
TURFED OR SEEDED; RETAIN EXISTING WHERE ABLE

PROPOSED MEADOW
YELLOW HATCH DENOTES CONTINUED MANAGEMENT OF EXISTING CHALK GRASSLAND/MEADOW; PURPLE HATCH DENOTES MARGINAL WILDFLOWER.
SEE PLANTING PLANS, AND PLANT SCHEDULE AND SPECIFICATION FOR DETAIL

PROPOSED HAZEL AND GRASSLAND SCRUB AREAS
WHITE CROSS (HIGH DENSITY DOTS) HATCH DENOTES AREA TO BE MANAGED AS HAZEL SCRUB; WHITE GRASS (LOWER DENSITY DOTS) HATCH DENOTES AREA TO MANAGED FOR ESTABLISHMENT OF GRASSLAND SCRUB.
SEE PLANTING PLANS, AND PLANT SCHEDULE AND SPECIFICATION FOR DETAIL

EXISTING / PROPOSED GRAVEL
E.G. LOCALLY SOURCED MEDIUM SIZE FRACTION ANGULAR LIMESTONE GRAVEL WITHIN GROUND STABILISATION SYSTEM AS REQUIRED. 'MAKING GOOD' OF EXISTING GROUND E.G. FOR ACCESS TRACK WITH SAME OR SIMILAR MATERIAL I.E. HARDCORE IS ACCEPTABLE

PROPOSED HARDSTANDING
E.G. LOCALLY SOURCED SELF-BINDING LIMESTONE GRAVEL/HARDCORE

PROPOSED PAVING
TO MATCH STONE USED FOR BUILDING. E.G. WARM-BUFF LIMESTONE. SMALL FORMAT FLAGS AND/OR SETTS FOR THRESHOLDS; LARGE FORMAT PAVING FOR PATIO AREAS

PROPOSED BOUNDARIES / ENCLOSURE
BLUE LINE DENOTES PRIVACY SCREENS; TIMBER TO MATCH HOLIDAY LET CLADDING; 1.8m HIGH, WITH GRADUAL STEP DOWN TO 1.2m HIGH MOVING AWAY FROM THE BUILDINGS.
BLUE BOXED LINES DENOTES STONE WALL; TO MATCH BUILDING STONE WALL, 1.8m HIGH
FIELD GATES TO BE 5 BAR AGRICULTURAL TIMBER GATE; GATES TO PROPOSED DWELLING TO BE E.G. 'WINDSOR-STYLE' DOUBLE LEAF TIMBER GATE

PROPOSED EXTERNAL LIGHTING
E.G. COLLINGWOOD IROKO 95 LUMEN TIMBER DOWN LIGHT LIGHTING BOLLARD; 1m HIGH X 95mm²

REV	DESC	DATE	BY	CHK
C	General revisions to layout, etc.	2023-10-31	RC	RC
B	General revisions to layout, etc.	2023-09-20	RC	RC
A	General revisions to layout, etc.	2023-09-15	RC	RC
-	FIRST ISSUE	2023-09-08	RC	RC

PROJECT
Hill View Farm

CLIENT
Trudy Exell

DRAWING TITLE
Planting Plan - Holiday Lets - 2 of 2

DRAWING NO.	REV	STATUS	SCALE
394_PN_03	C	PLANNING	1:100 A1