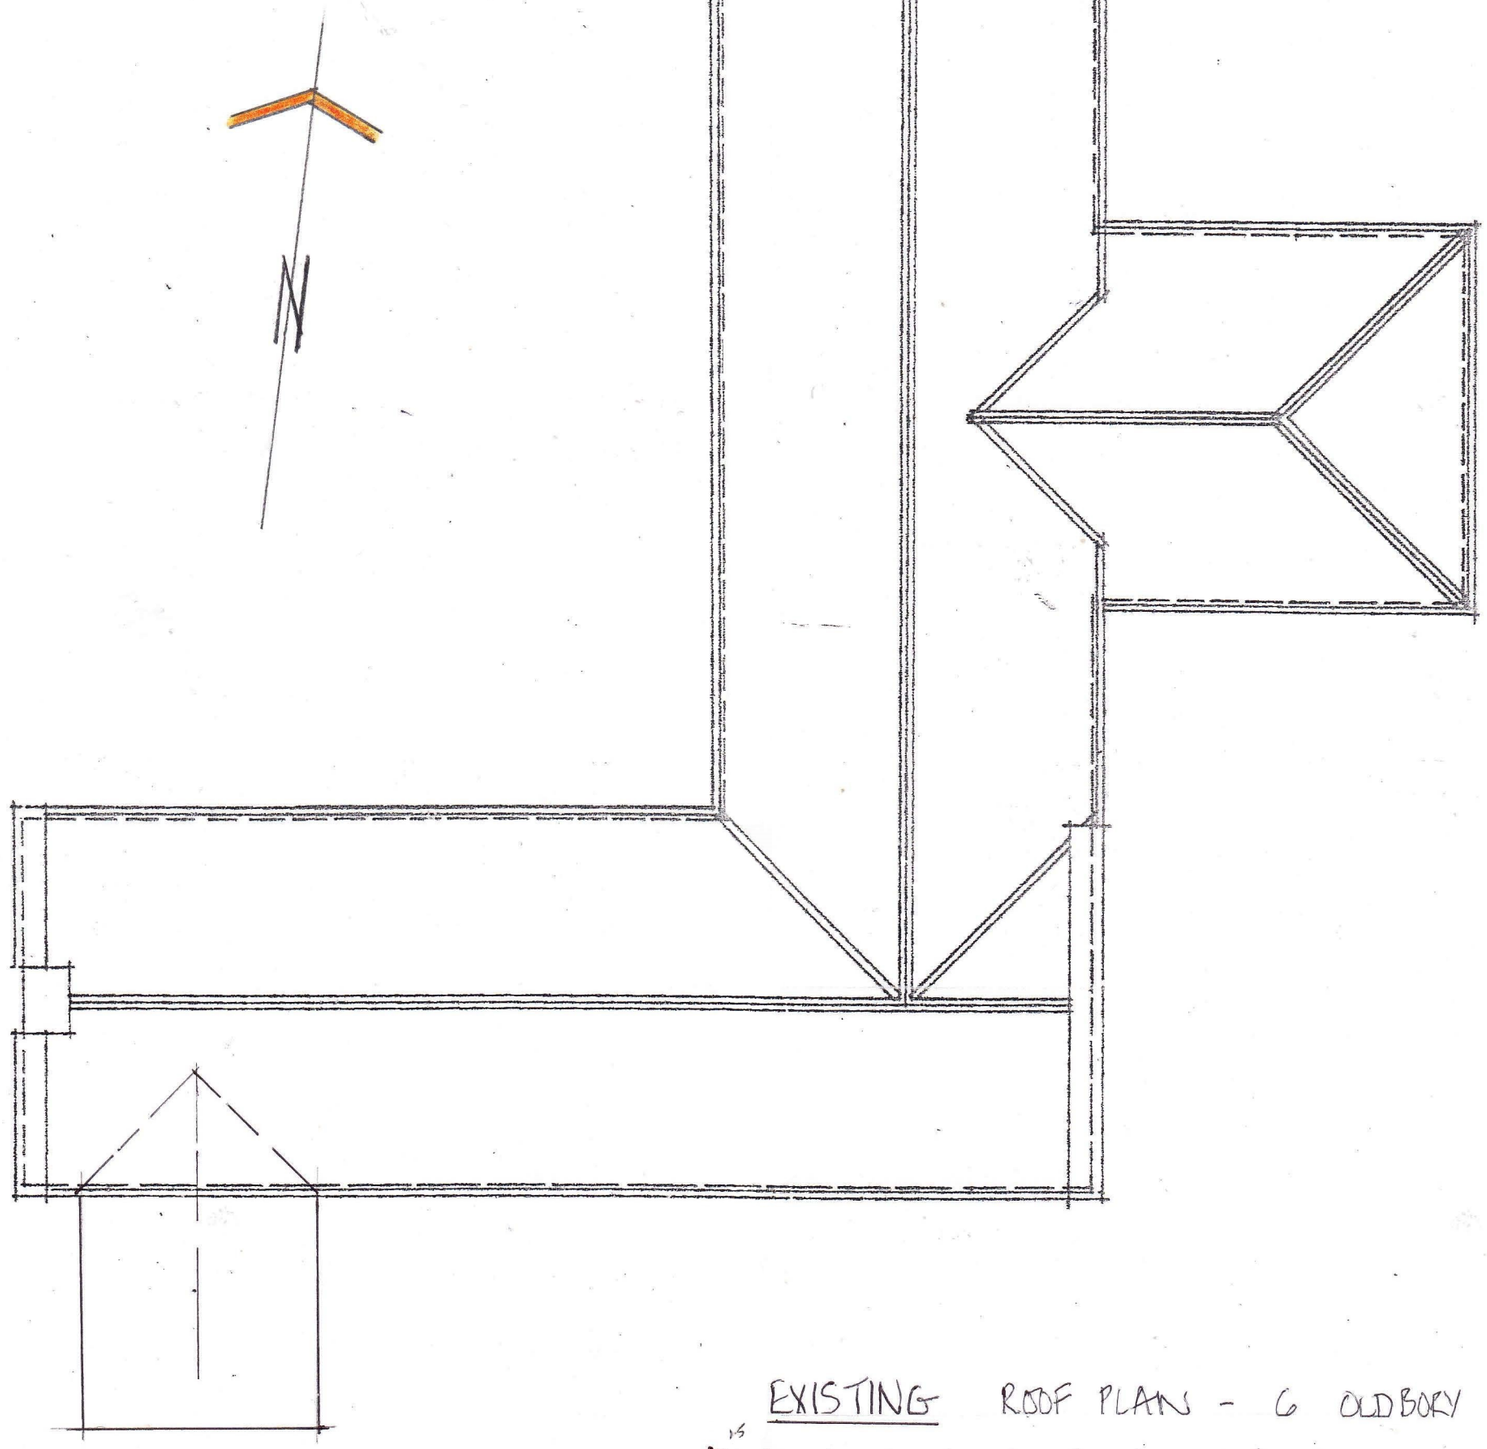

EXISTING ROOF PLAN - 6 OLDBURY FIELDS CHERHILL

0 1·0 2 3 4 5 6 7 8 9 10 15.m.

1 - 100 @ A3

PROPOSED PV PANELS.

SHEET TWO