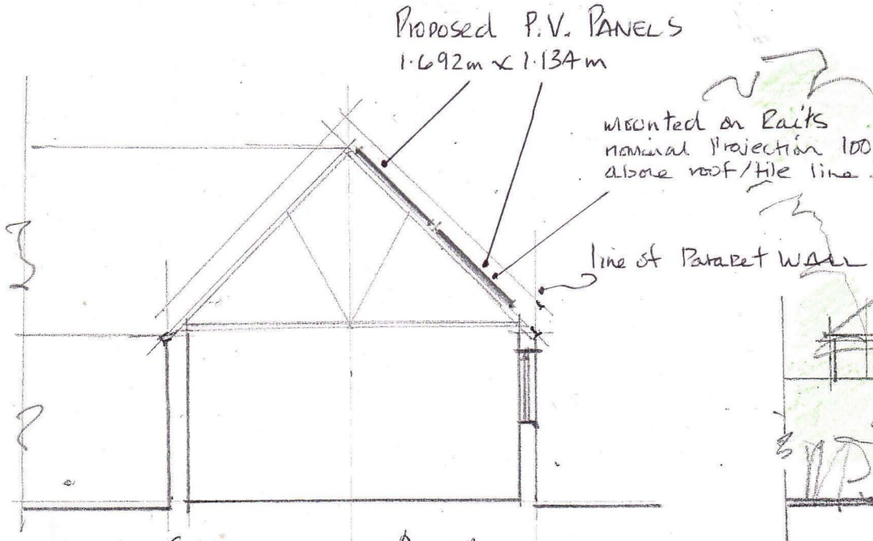

SECTION ON A-A.

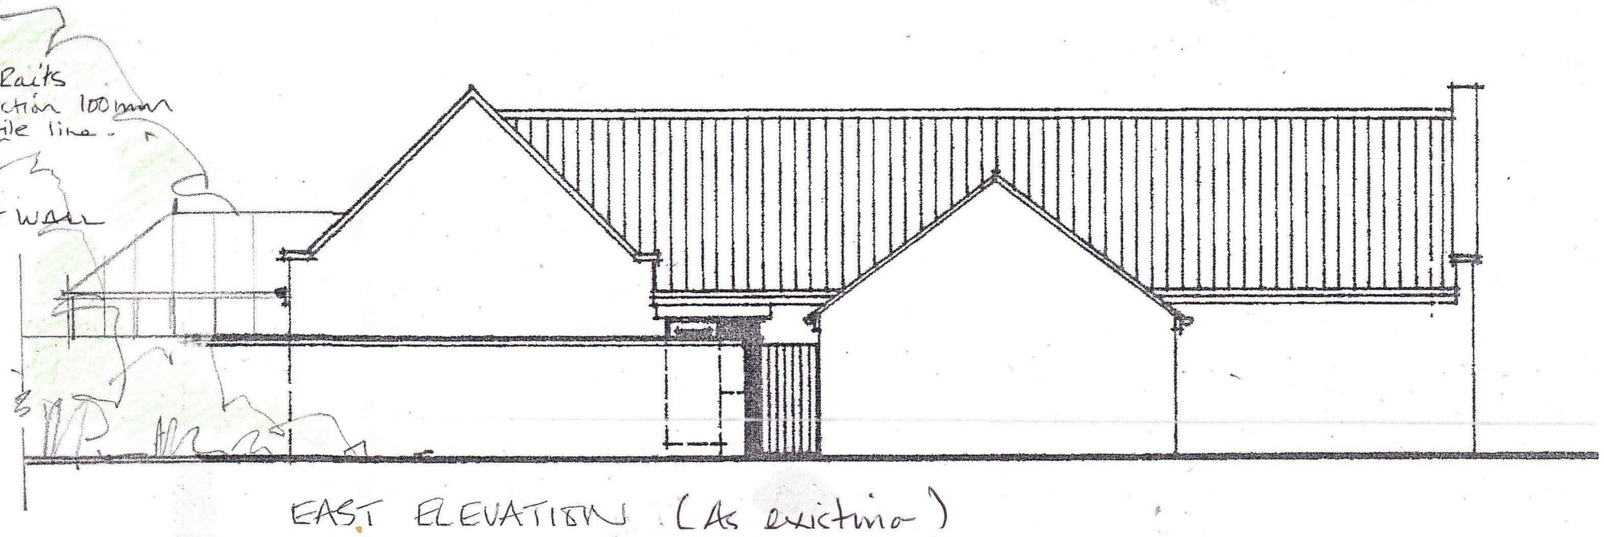

EAST ELEVATION. (As existing)

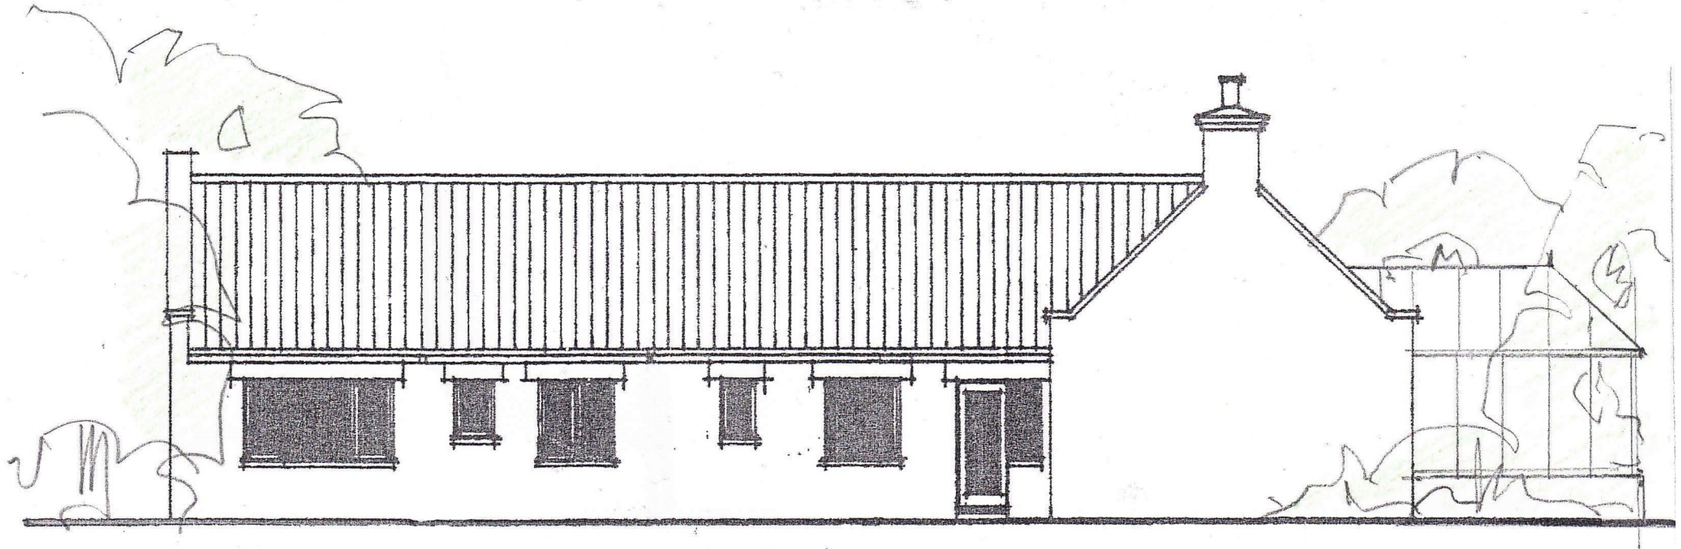

WEST ELEVATION. (As existing)

6 OLDBURY FIELDS CHERHILL
PROPOSED PV PANELS.

PROPOSED - ELEVATIONS & SECTION A-A.

0·5 0 1 2 3 4 5 6 7 8 9 10 15·0m

1-100 @ A3.

SHEET SIX