scale 1:100

0 2m 4m 6m



South Elevation
As Proposed

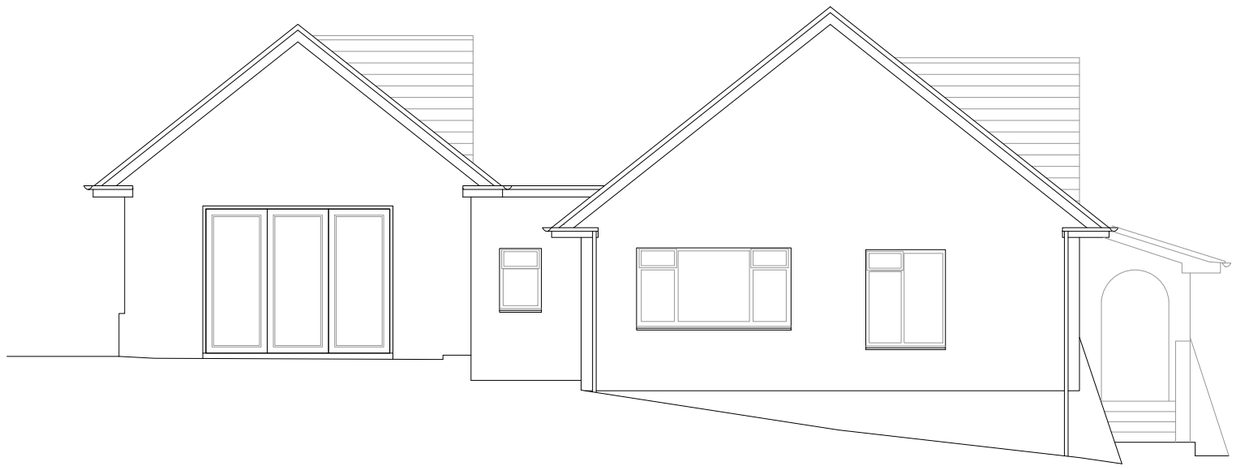

West Elevation
As Proposed

Note - All dimensions to be checked on site prior to commenecement of works

REV	DATE	DESCRIPTION	DRAWN	CHECKED
A	22/10/21	Client review	LQ	ME
	08/10/21	Client review	LQ	ME

BUILD ARCHITECTS

8 Yarnbury Court,
Bailington, Wylye,
Warminster,
BA12 0QE

www.build-architects.co.uk
studio@build-architects.co.uk
07977 582048

- **Architecture**
- **Landscape**
- **Interiors**
- **Historic Buildings**
- **Masterplanning**

This drawing is copyright of the Architect and shall not be reproduced without permission.

Check all dimensions and report any errors, or omissions.

Responsibility for setting out rests with the contractor, all dimensions & setting out to be checked on site prior to commencement of works.

Planning

Mr D Brady

Proposed Extension
Squirrels
Potterne, Wiltshire

Elevations
As Proposed

2021 / 062

PP 020 A

Oct 2021 1:100 @ A3

LQ ME