


View 4
View north towards houses and Courtleigh

NOTES

1. This drawing is copyright and may not be reproduced without the permission of Jhconsulting Architects Ltd
2. All dimensions are to be checked on site and any discrepancies reported to the Architect before work commences
3. Any ambiguities or discrepencies between this drawing and any other information given elsewhere must be reported to Jhconsulting Architects Ltd for clarification before works proceed.
4. All drawings to be read in conjunction with the project specification with all works carried out in accordance with the latest Bristish Standards and codes of practice.
5. This drawing has been constructed from measured survey drawings prepared by others. As a result, the precision of the dimensions indicated and illustrated is dependant upon the source information and is subject to checking on site.
6. Not for Construction. All works of structural alteration to be as per structural engineer's designs and calculations.

Site Plan Key Identifying View Locations and Directions

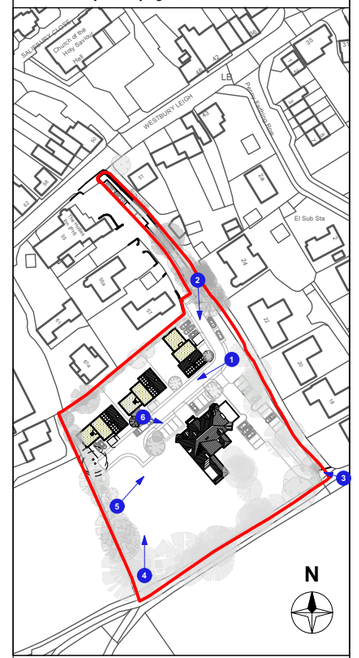

Rev - :

jhconsulting
architecture I conservation I consultancy

87 Walcot Street, Bath. BA1 5BW
Tel: 01225 471345
www.jhconsulting.org

Client	Institution of Engineering Designers
Project	Courtleigh
Title	View 4 View north towards houses and Courtleigh

Drawn by	Date	Drawing number	Revision
RR	Nov 2023	**218-SK-105**	-
Approvals	Scale: NTS	Purpose: Planning	