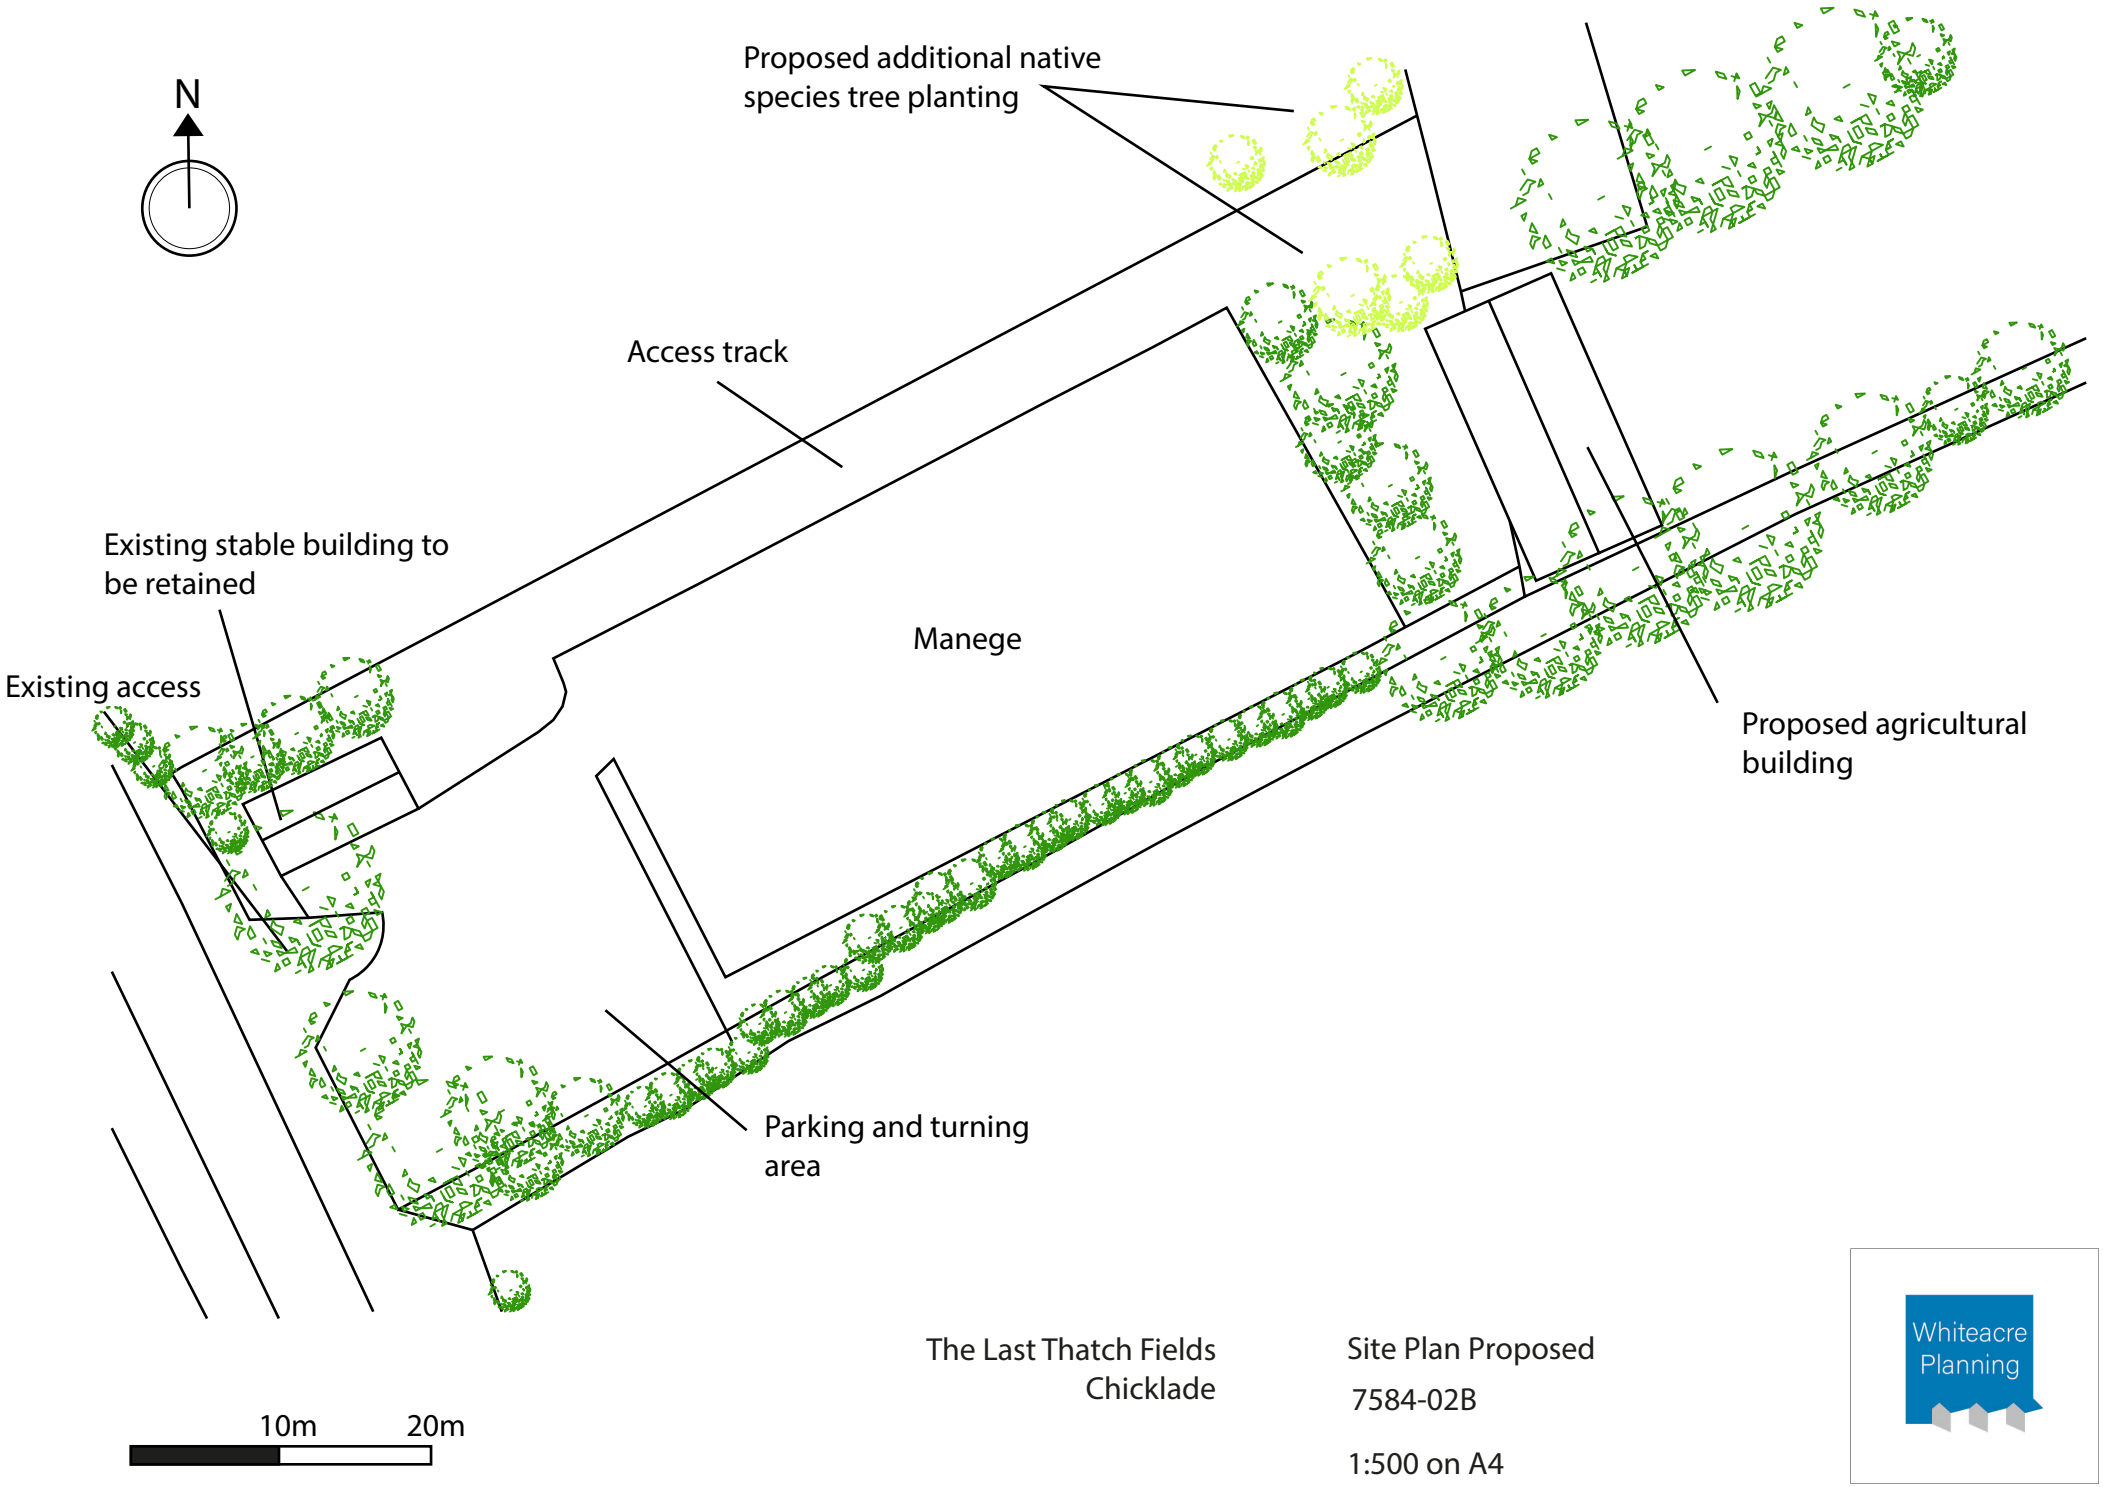

The Last Thatch Fields
Chicklade

Site Plan Proposed

7584-02B

1:500 on A4

Whiteacre Planning