PLANNING DRAWING - PROPOSED SIGNAGE

ITEM 01 (Qty 1) BAY 01

2mm formed aluminium panel with 40mm returns coated BS 769 (matt)

Featuring:

- 19mm foamex 'BAYFIELDS' letters finished RAL 9910 (gloss) c/w brass locator fixings to the rear.
- Face applied cut matt white vinyl secondary text, lines and phone number.
- Slimline Portland 6500K cool white LED trough light finished RAL 7035 (matt)
- Aluminium angle fixings.

Scale 1:20

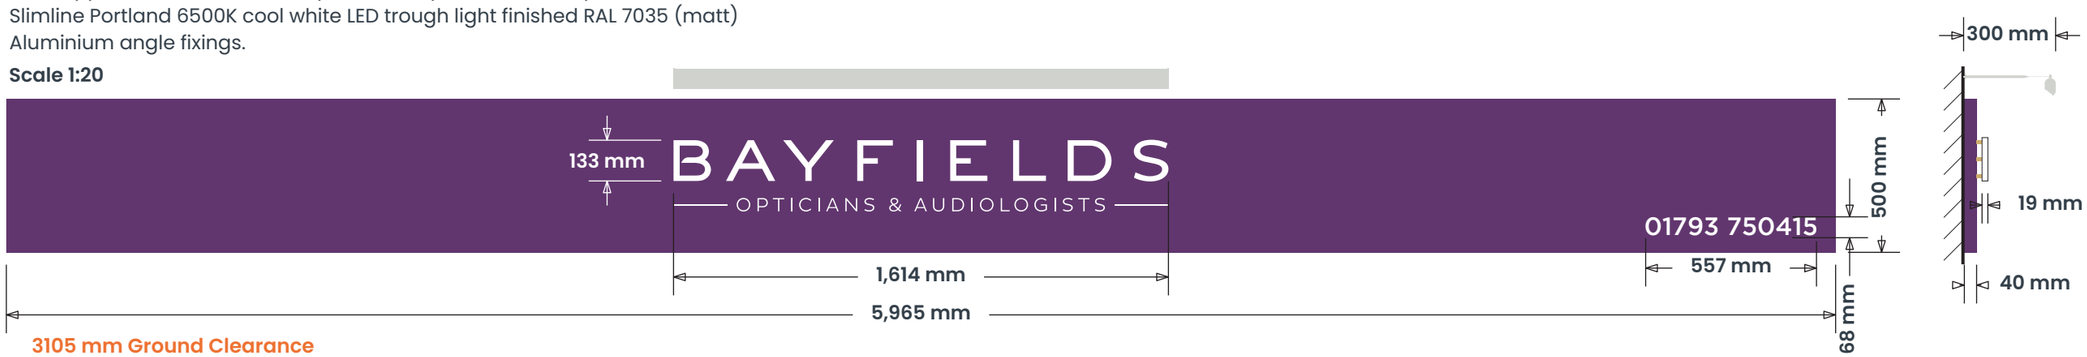

3105 mm Ground Clearance

20 Candelas per square meter per watt (cd/m2)
Total 63 Candelas per square meter (cd/m2)

ITEM 02 (Qty 1) BAY 04

19mm foamex roundels finished RAL 7035 fixed back to back.

Featuring:

- Face applied digtially printed vinyl inlined by 10mm from panel face.
- Internal mild steel flat bar frame (sandwiched between panels) coated RAL 7035 (matt)
- Fabricated mild steel 50mm S/H/S gibbet coated RAL 7035 (matt)
- 2No. Slimline Portland 6500k cool white LED trough lights finished ral 7035 (matt)

Scale 1:10

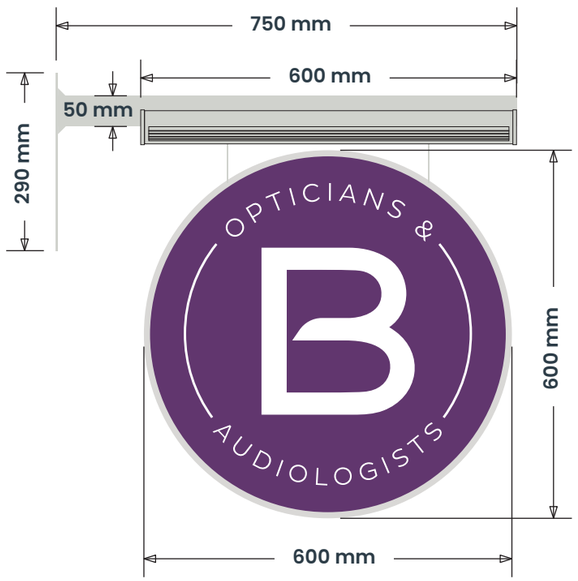

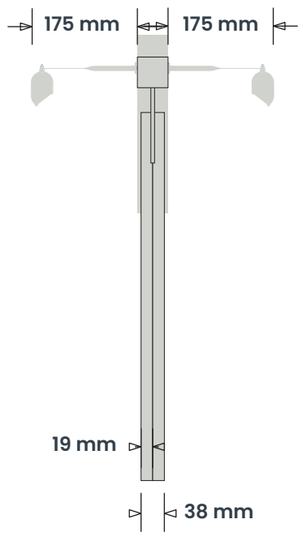

2895 mm Ground Clearance

20 Candelas per square meter per watt (cd/m2)
Total 63 Candelas per square meter (cd/m2)

ITEM 03 (Qty 1) BAY NS

Reverse applied digitally printed window vinyl.

Scale 1:10

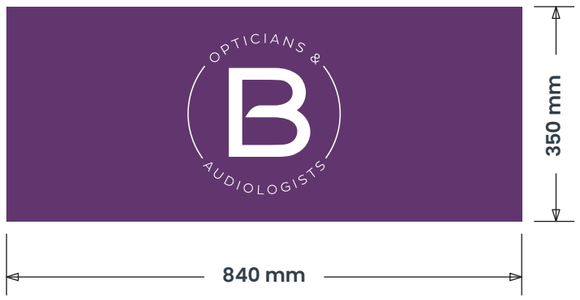

2430 mm Ground Clearance

SIGN COLOUR

Pantone 7665C
BS 796 (matt)

RAL 9910 (matt)

Pantone 2330C
RAL 7035 (matt)

BRAND TYPEFACES

Primary : Corbel

Secondary :
Gotham medium 2

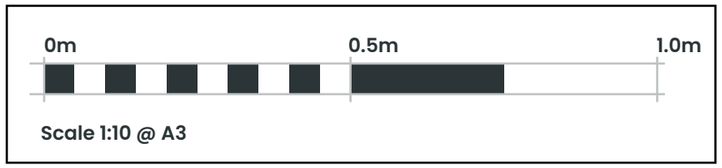



ashleigh®

COPYRIGHT:
THE ATTACHED DESIGNS AND ILLUSTRATIONS ARE INTENDED SOLELY FOR AND SHOULD ONLY BE USED BY, THOSE TO WHOM THIS DESIGN SPECIFICATION IS ADDRESSED

THE CONTENTS ARE STRICTLY PRIVATE AND CONFIDENTIAL
ANY FORM OF REPRODUCTION, DISSEMINATION, COPYING, DISCLOSURE, MODIFICATION OR DISTRIBUTION IS STRICTLY PROHIBITED WITHOUT THE PRIOR WRITTEN CONSENT OF ASHLEIGH SIGNS LTD (COMPANY NO: 1325080)

REGISTERED ADDRESS:
ASHLEIGH HOUSE, BECKBRIDGE ROAD, NORMANTON INDUSTRIAL ESTATE, NORMANTON, WF6 1TE

BAYFIELDS
SWINDON
82 HIGH STREET
CRICKLADE
SWINDON
SN6 6DF

183941 (Rev A)
06/12/23 - SRL

PLANNING DRAWING - PROPOSED SIGNAGE



COPYRIGHT:
THE ATTACHED DESIGNS AND ILLUSTRATIONS ARE INTENDED SOLELY FOR AND SHOULD ONLY BE USED BY, THOSE TO WHOM THIS DESIGN SPECIFICATION IS ADDRESSED

THE CONTENTS ARE STRICTLY PRIVATE AND CONFIDENTIAL
ANY FORM OF REPRODUCTION, DISSEMINATION, COPYING, DISCLOSURE, MODIFICATION OR DISTRIBUTION IS STRICTLY PROHIBITED WITHOUT THE PRIOR WRITTEN CONSENT OF ASHLEIGH SIGNS LTD (COMPANY NO: 1525080)

REGISTERED ADDRESS:
ASHLEIGH HOUSE, BECKBRIDGE ROAD, NORMANTON INDUSTRIAL ESTATE, NORMANTON, WF6 1TE

BAYFIELDS
SWINDON
82 HIGH STREET
CRICKLADE
SWINDON
SN6 6DF

183941 (Rev A)
06/12/23 - SRL

PLANNING DRAWING - EXISTING SIGNAGE



COPYRIGHT:
THE ATTACHED DESIGNS AND ILLUSTRATIONS ARE INTENDED SOLELY FOR AND SHOULD ONLY BE USED BY, THOSE TO WHOM THIS DESIGN SPECIFICATION IS ADDRESSED

THE CONTENTS ARE STRICTLY PRIVATE AND CONFIDENTIAL
ANY FORM OF REPRODUCTION, DISSEMINATION, COPYING, DISCLOSURE, MODIFICATION OR DISTRIBUTION IS STRICTLY PROHIBITED WITHOUT THE PRIOR WRITTEN CONSENT OF ASHLEIGH SIGNS LTD (COMPANY NO: 1525080)

REGISTERED ADDRESS:
ASHLEIGH HOUSE, BECKBRIDGE ROAD, NORMANTON INDUSTRIAL ESTATE, NORMANTON, WF6 1TE

PLANNING DRAWING - SITE PLAN

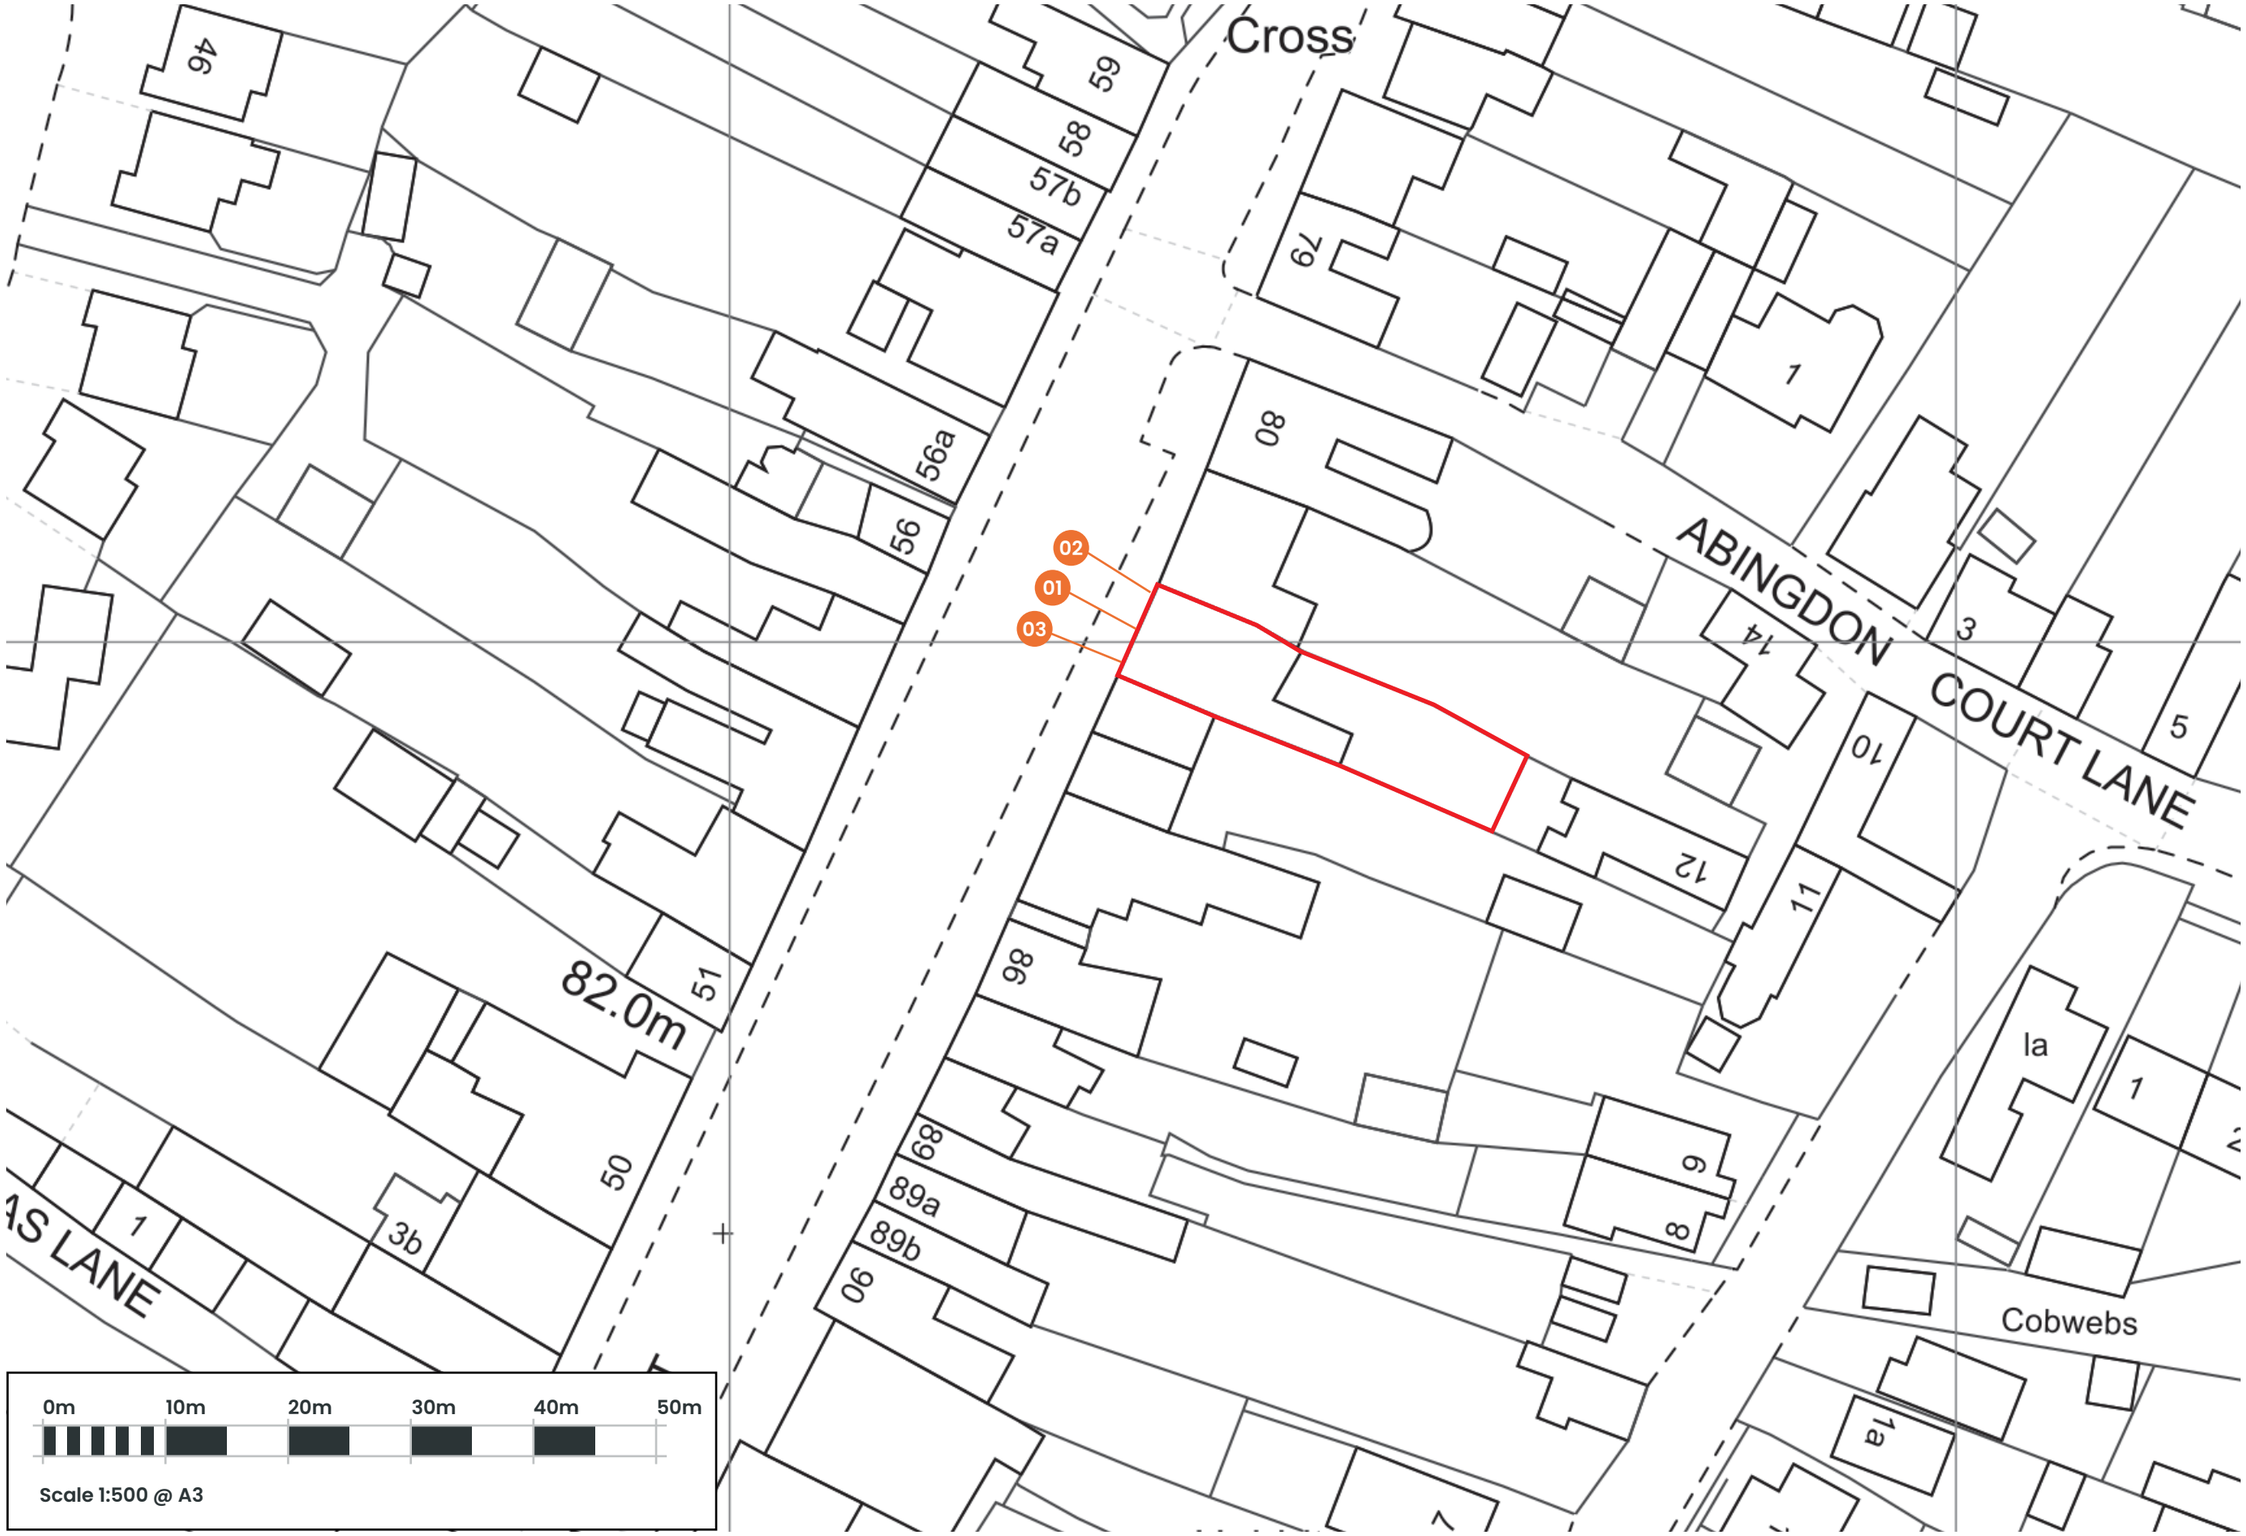

COPYRIGHT:
THE ATTACHED DESIGNS AND ILLUSTRATIONS ARE INTENDED SOLELY FOR AND SHOULD ONLY BE USED BY, THOSE TO WHOM THIS DESIGN SPECIFICATION IS ADDRESSED

THE CONTENTS ARE STRICTLY PRIVATE AND CONFIDENTIAL
ANY FORM OF REPRODUCTION, DISSEMINATION, COPYING, DISCLOSURE, MODIFICATION OR DISTRIBUTION IS STRICTLY PROHIBITED WITHOUT THE PRIOR WRITTEN CONSENT OF ASHLEIGH SIGNS LTD (COMPANY NO: 1325080)

REGISTERED ADDRESS:
ASHLEIGH HOUSE, BECKBRIDGE ROAD, NORMANTON INDUSTRIAL ESTATE, NORMANTON, WF6 1TE

BAYFIELDS
SWINDON
82 HIGH STREET
CRICKLADE
SWINDON
SN6 6DF

PLANNING DRAWING - LOCATION PLAN

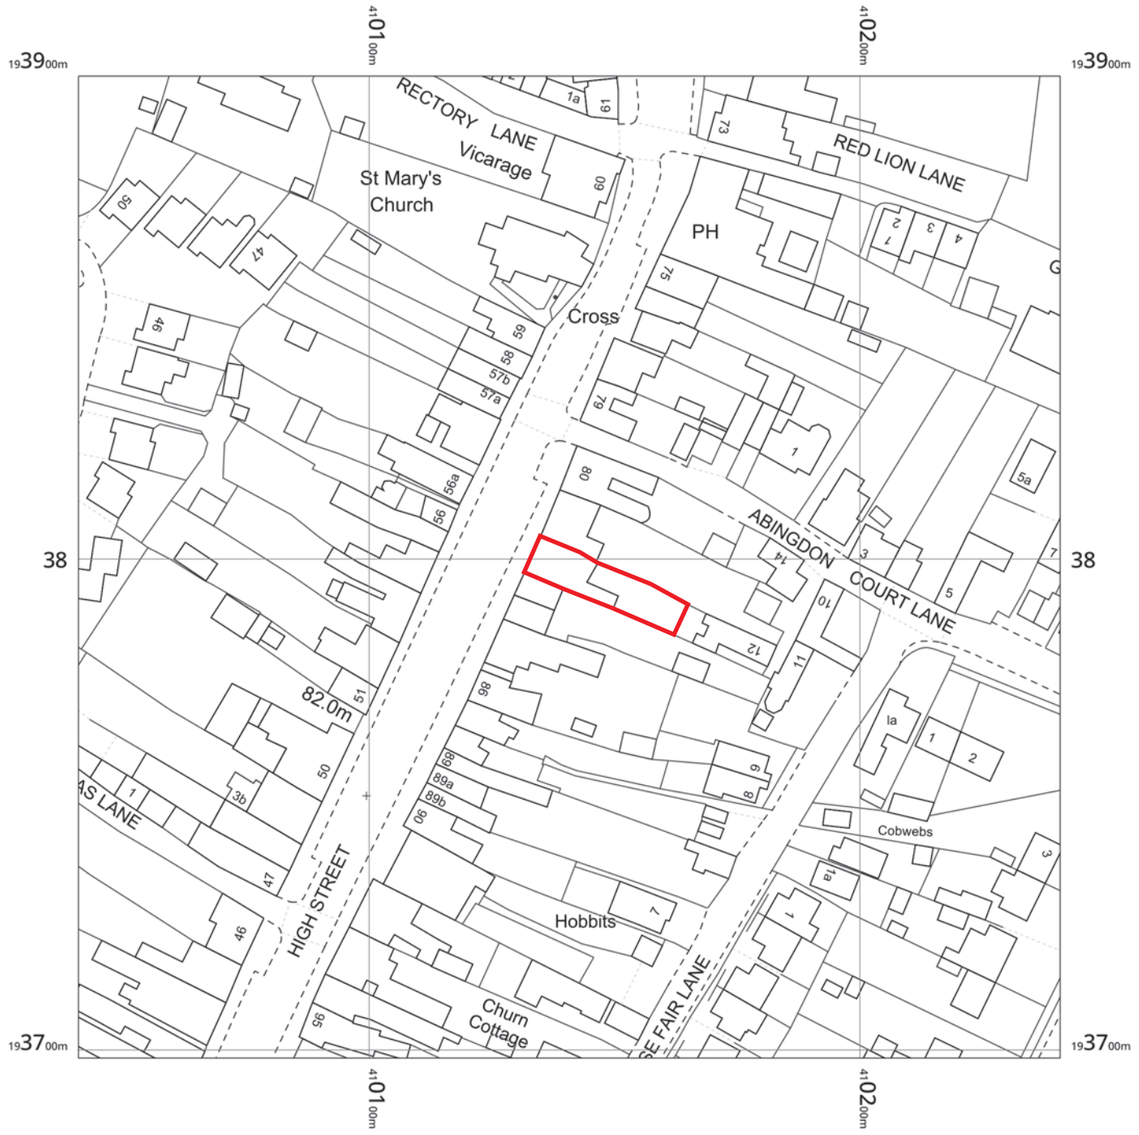

0m 20m 40m 60m 80m 100m

Scale 1:1250 @ A3

ashleigh®

COPYRIGHT:
THE ATTACHED DESIGNS AND ILLUSTRATIONS ARE INTENDED SOLELY FOR, AND SHOULD ONLY BE USED BY, THOSE TO WHOM THIS DESIGN SPECIFICATION IS ADDRESSED

THE CONTENTS ARE STRICTLY PRIVATE AND CONFIDENTIAL
ANY FORM OF REPRODUCTION, DISSEMINATION, COPYING, DISCLOSURE, MODIFICATION OR DISTRIBUTION IS STRICTLY PROHIBITED WITHOUT THE PRIOR WRITTEN CONSENT OF ASHLEIGH SIGNS LTD (COMPANY NO: 13250810)

REGISTERED ADDRESS:
ASHLEIGH HOUSE, BECKBRIDGE ROAD, NORMANTON INDUSTRIAL ESTATE, NORMANTON, WF6 1TE

BAYFIELDS
SWINDON
82 HIGH STREET
CRICKLADE
SWINDON
SN6 6DF