Ordnance Survey (c) Crown Copyright 2023
All rights reserved. Licence number 100035207

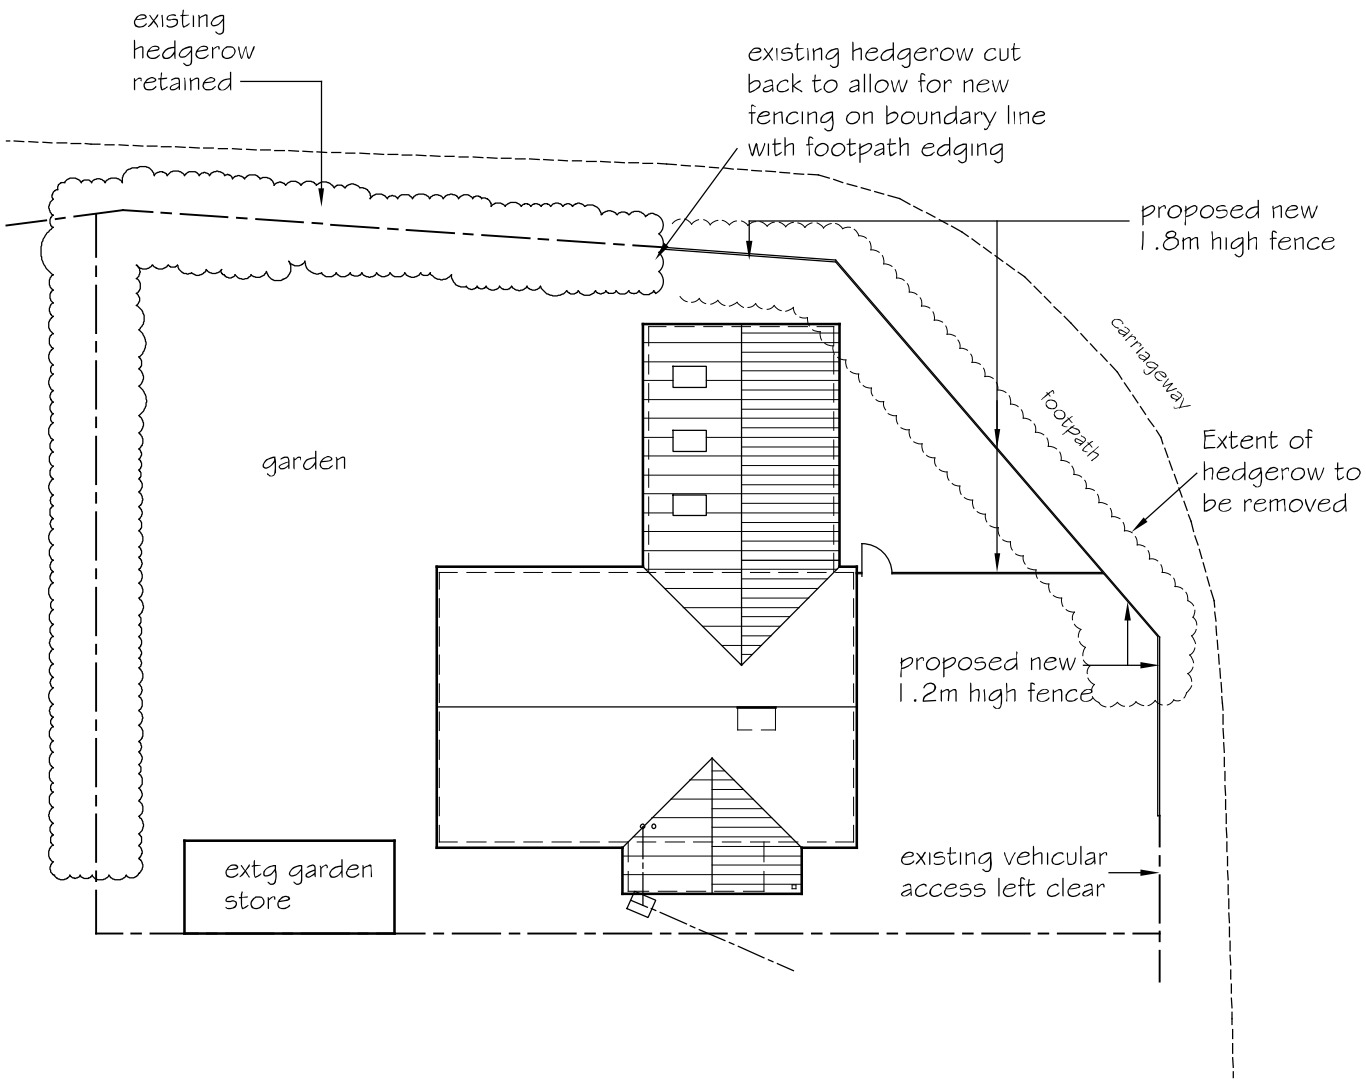

A4
Original

0 4 8m
Scale 1:200

Revision A Dec 2023
Extent of hedgerow to be removed indicated

603, Berryfield Lane, Melksham

Proposed Extensions and new boundary fence
Site Plan

Architectural Services
7 Wessex Court, Clarence Street, Swindon SN1 2DL
Tel: 07948 872810

Drawing No.
231518/03 A

Scale: 1:200
Date: Sept 2023

© Copyright