
SCHEDULE OF MATERIALS

RED BRICK


CONCRETE ROOF TILES

WHITE UPVC WINDOWS

DOORS & WINDOWS - WHITE UPVC
EAVES & FACIAS - WHITE UPVC
RAINWATER GOODS - WHITE UPVC

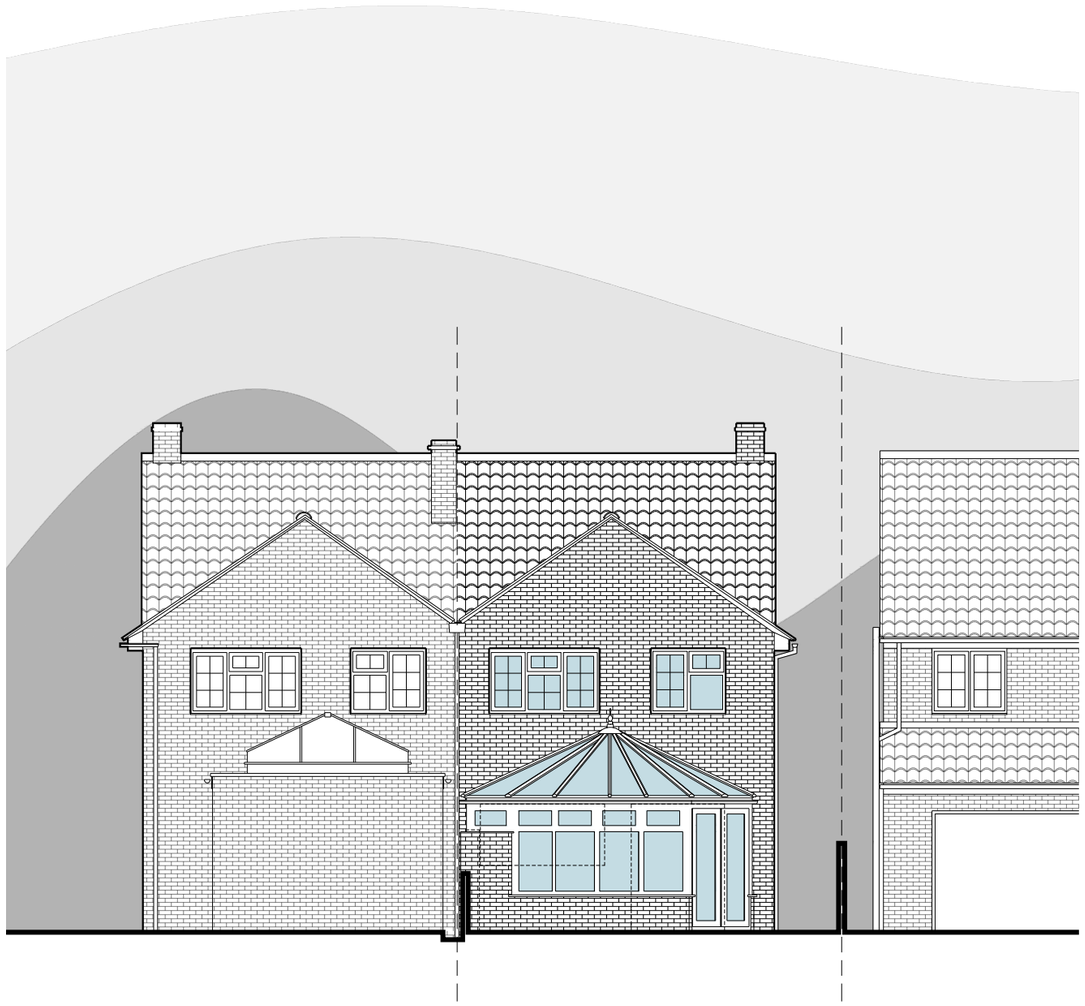

1 EXISTING NORTH EAST ELEVATION
6 BERRYFIELD CLOSE

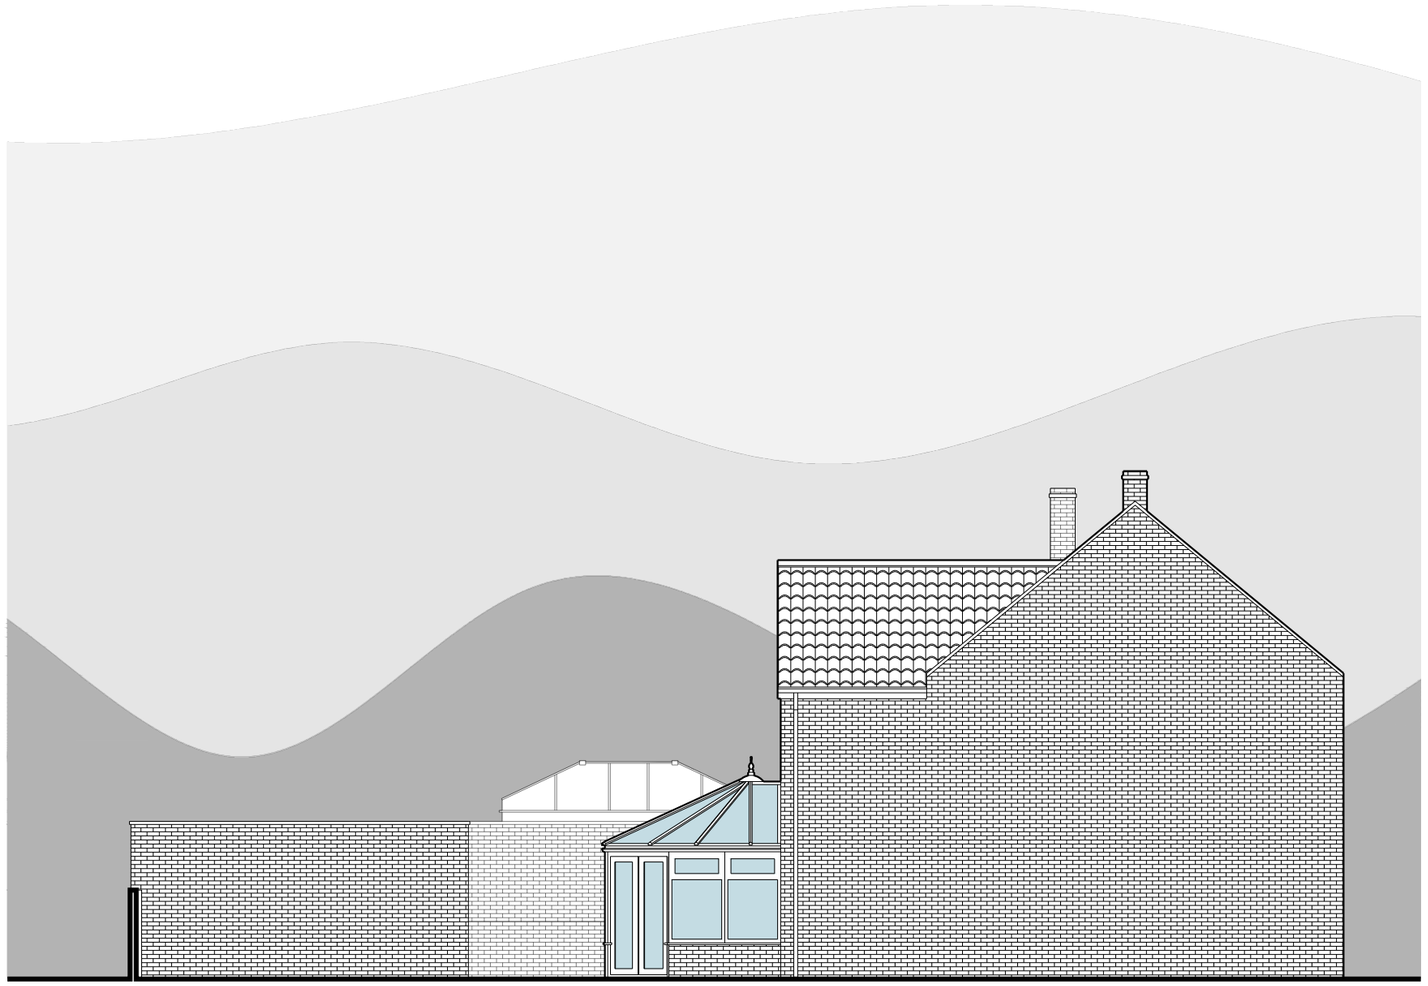

2 EXISTING NORTH WEST ELEVATION
6 BERRYFIELD CLOSE

LYNEA ARCHITECTS

This drawing is copyright © of Lynea Architects Ltd. This drawing must not be reproduced under any circumstances without the prior written approval of Lynea Architects. Any discrepancies found within these drawings or other associated documentation must be reported immediately to Lynea Architects before proceeding. These drawings are not for construction purposes. Contact info@lynea.co.uk / www.lynea.co.uk for further information.

Existing Elevations

6 Berryfield Close | Melksham

1000 2000 3000 4000 5000

0039 / 005 1:100 @ A3
November, 2023 DWC