
LEGEND:

- EXISTING WALLS
- EXTERNAL PAVING
- FLAT ROOF
- WORKTOP LEVEL UNITS
- HIGH LEVEL UNITS

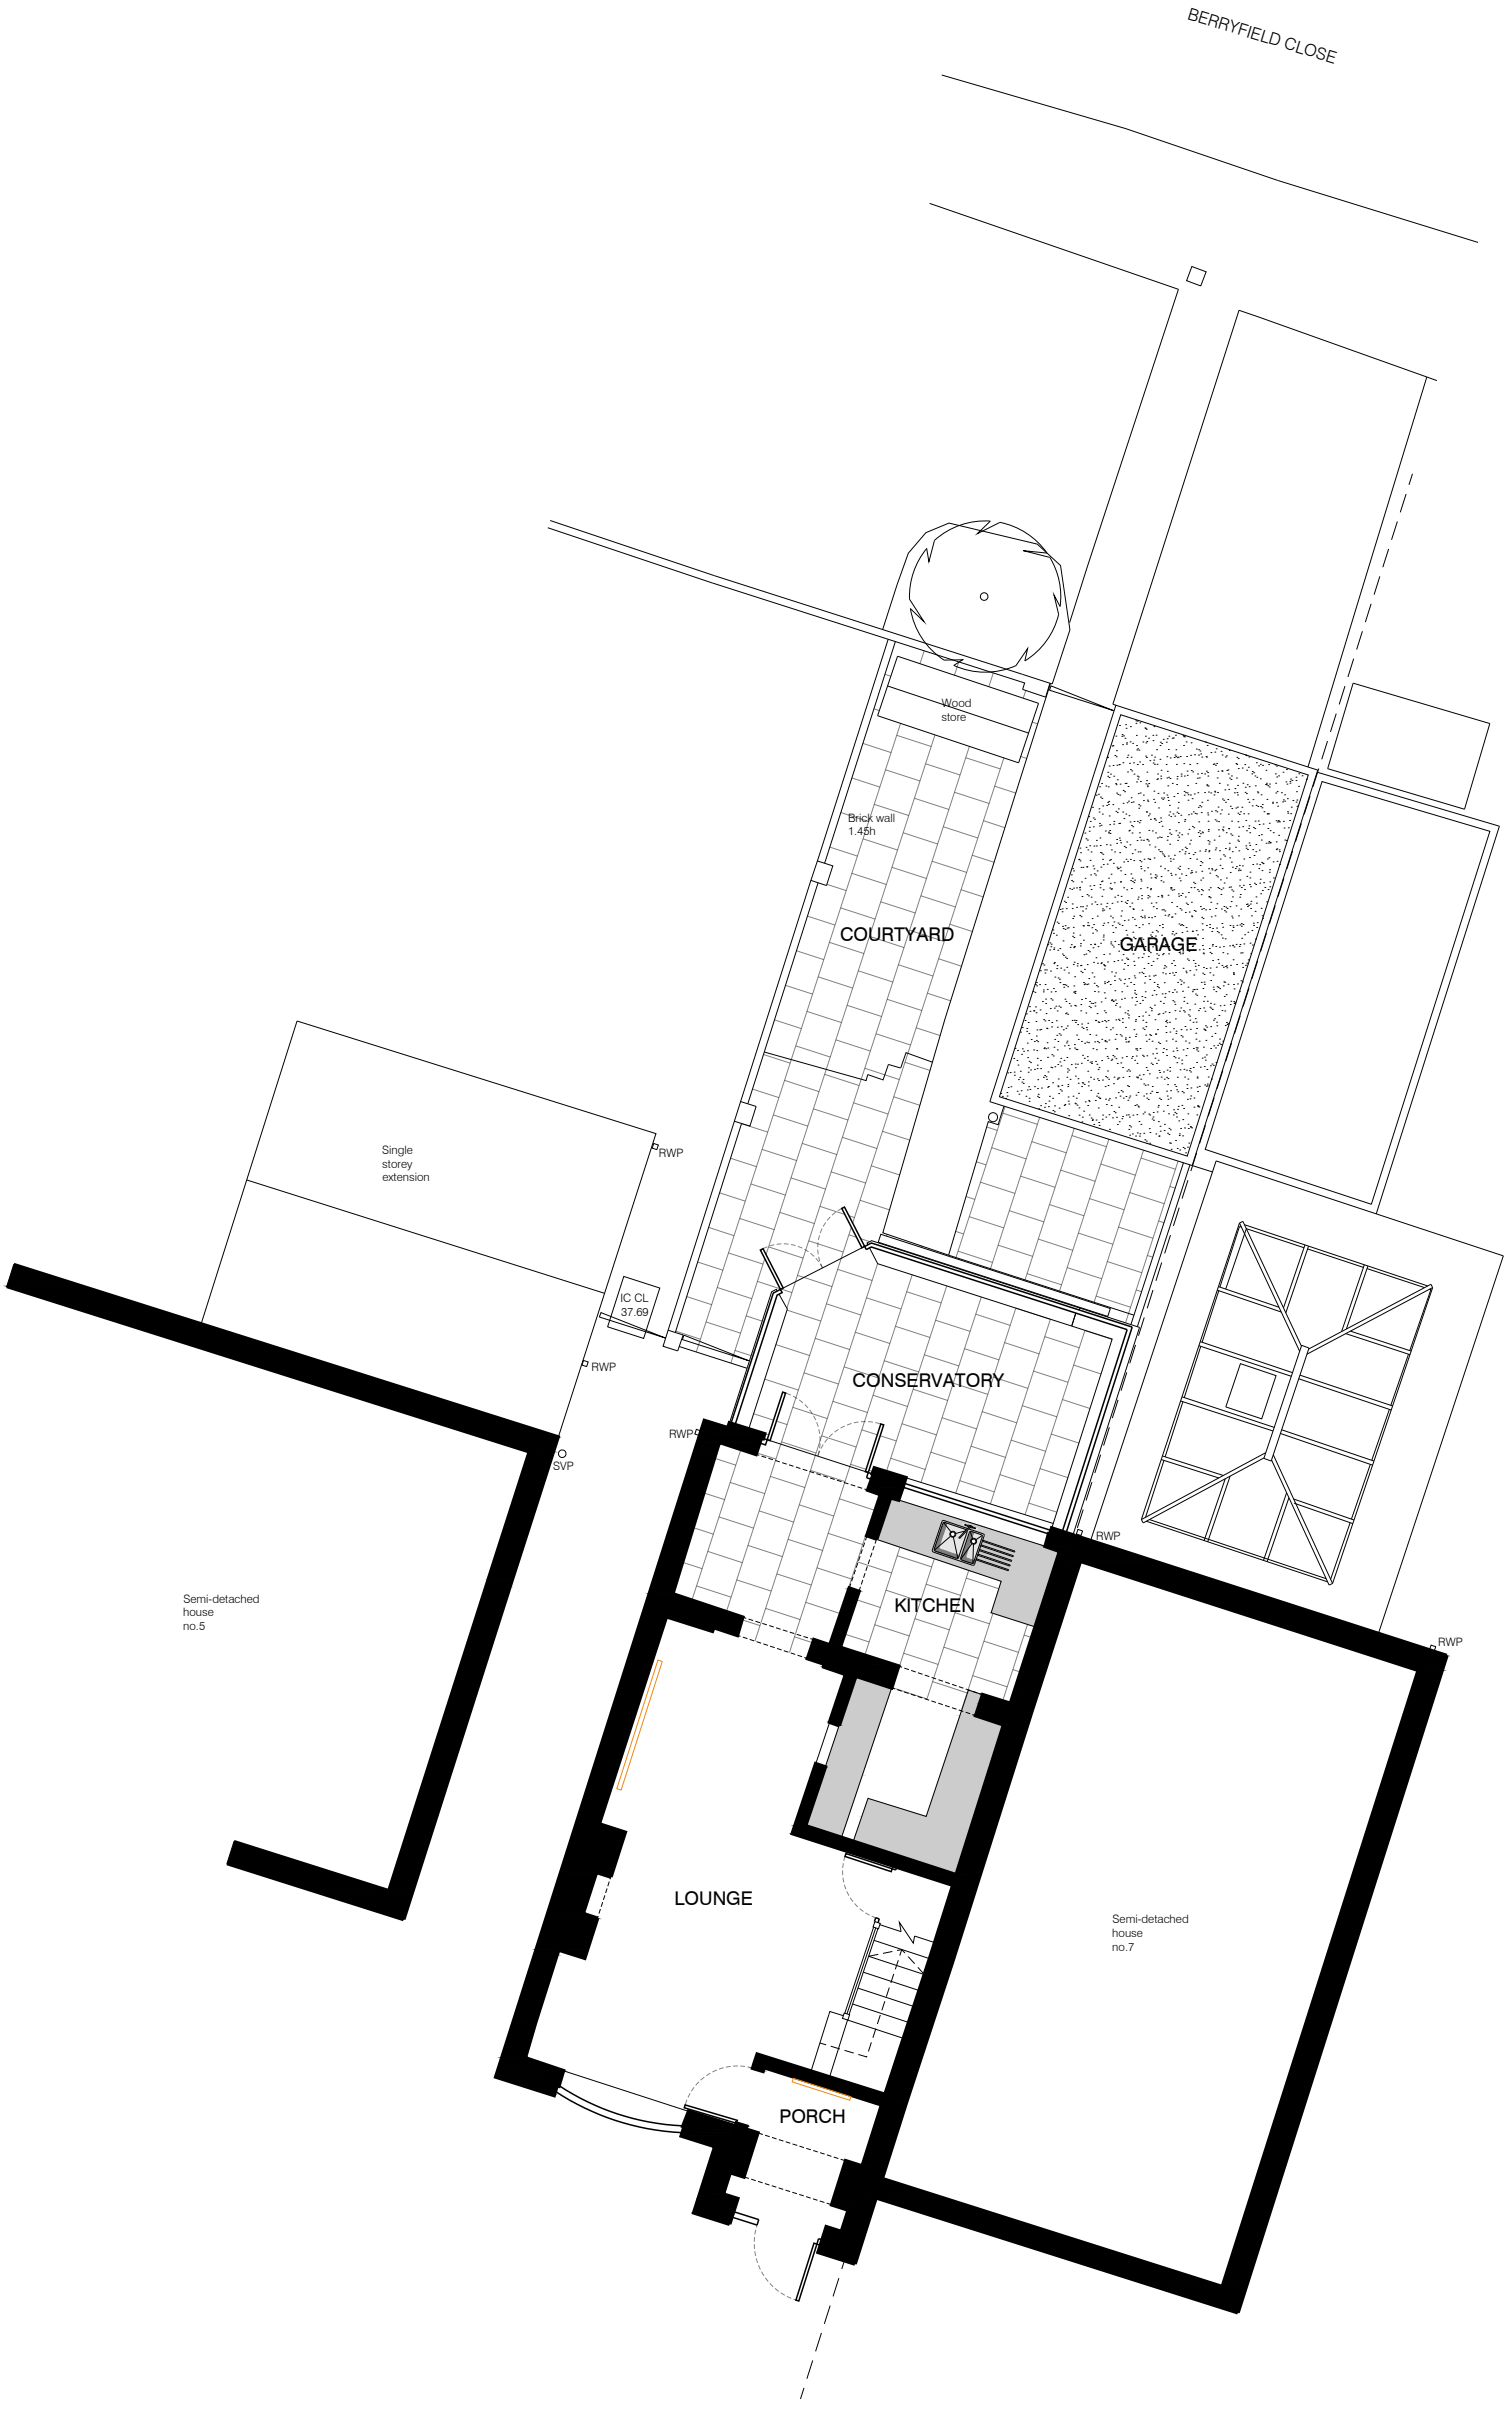

LYNEA ARCHITECTS

Existing Ground Floor Plan

6 Berryfield Close | Melksham

This drawing is copyright © of Lynea Architects Ltd. This drawing must not be reproduced under any circumstances without the prior written approval of Lynea Architects. Any discrepancies found within these drawings or other associated documentation must be reported immediately to Lynea Architects before proceeding. These drawings are not for construction purposes. Contact info@lynea.co.uk / www.lynea.co.uk for further information.

0 1000 2000 3000 4000 5000

0039 / 003
November, 2023

1:100 @ A3
DWC