
Full Planning - New Agricultural Building
Block Plan 1:500
Nutland Contracting Ltd

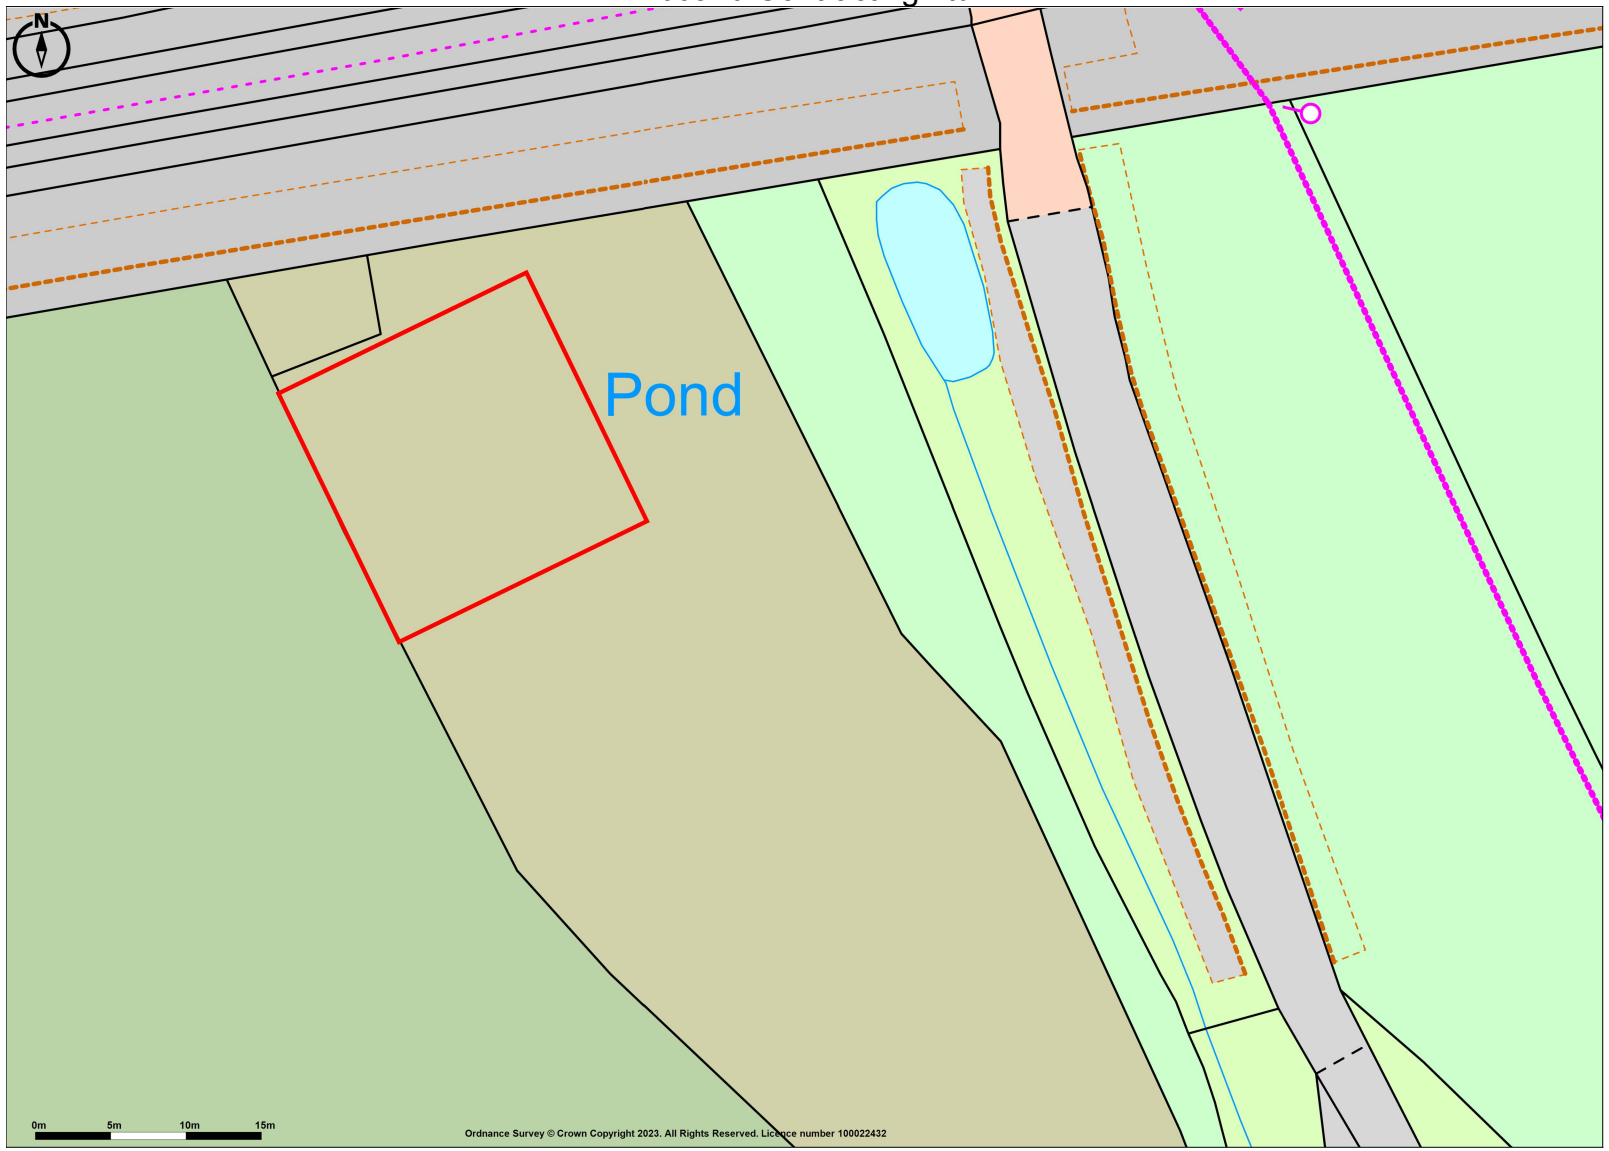

Promap
LANDMARK INFORMATION

Ordnance Survey © Crown Copyright 2023. All Rights Reserved.
Licence number 100022432
Plotted Scale - **1:500**. Paper Size - **A4**

webbpaton