



Existing South Elevation (adjacent building)1:100

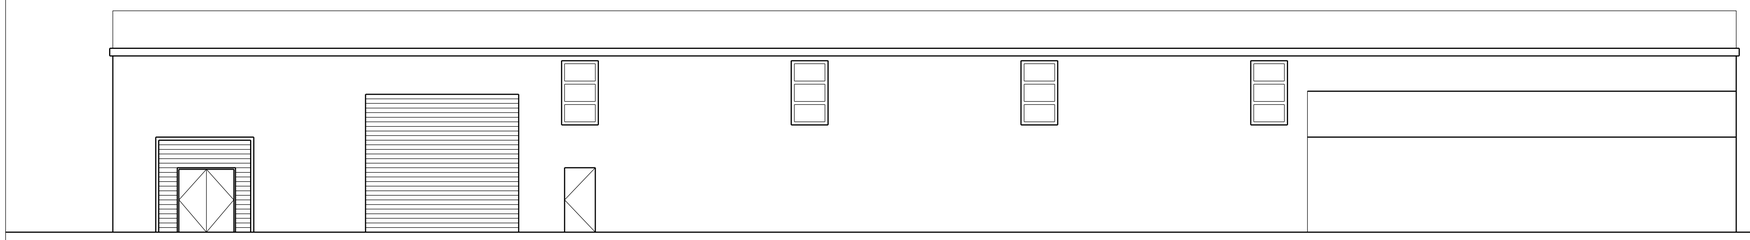


Existing North Elevation; 1:100

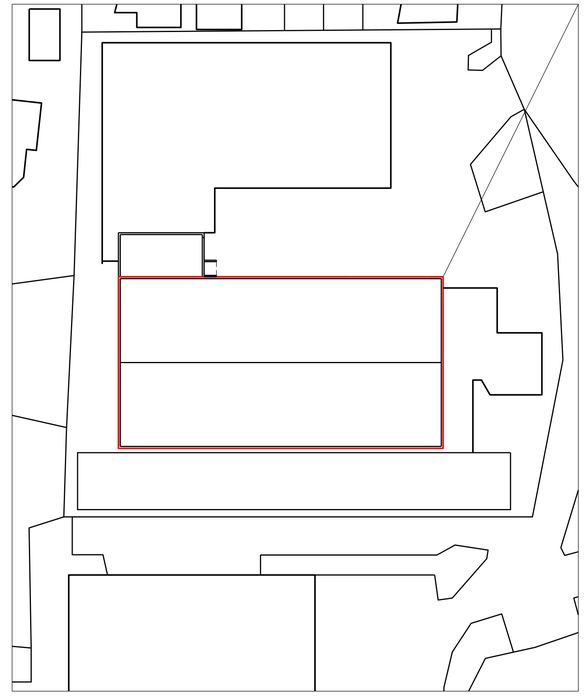


Existing Site Block Plan; 1:500

1:500 0m 10m 20m 30m 40m

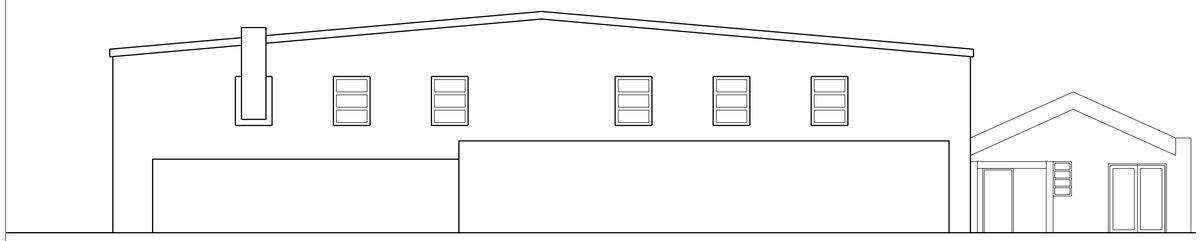

Existing East Elevation; 1:100

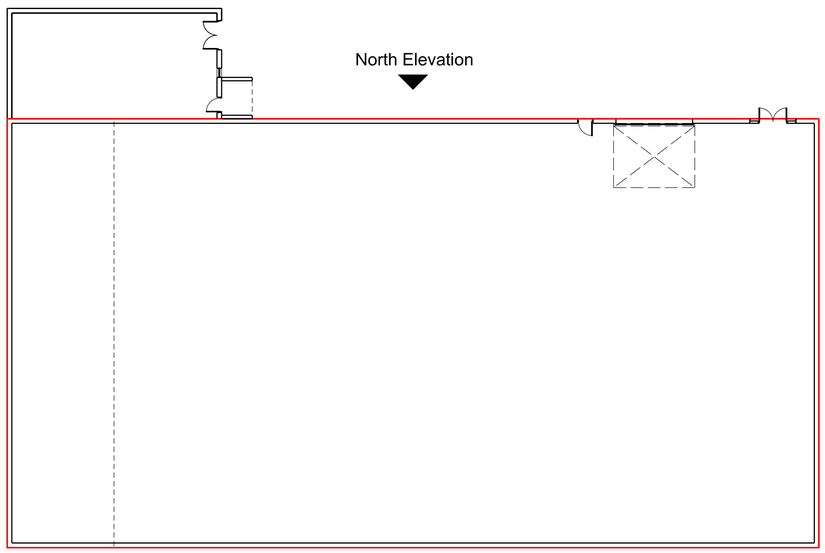

Key plan; 1:200

1:100 0m 1m 2m 3m 4m 5m 10m

1:200 0m 5m 10m 15m 20m

N

No		Prep	Date
P3	1:200 & 1:500 scale bars added	JR	07/12/23
P2	Block Plan Added	JR	07/12/23
P1	PLANNING ISSUE	AP	24/11/23

Amendments

© Taylor Design 2023

~~Do not scale this drawing.~~
All given dimensions are in millimetres
Architect to be notified of discrepancies in figured dimensions
Contractors must check all dimensions from site

This drawing is copyright and is for use on this site only

Project
Rygor Spray Booth
Atworth

Title
Existing Plan and Elevations

Job No. 6334
Drawing No. 200
Amendment:
Scale @A1. 1:100

P1 ***P2*** ***P3***

Status ***PLANNING***

Auth AP
Date November 2023

TAYLORDESIGN
architects ltd
30 Manchester Road, Wilmslow, Cheshire SK9 1BQ
t 01625 528161
e office@taylor-design.co.uk
w www.taylor-design.co.uk