




WEST ELEVATION

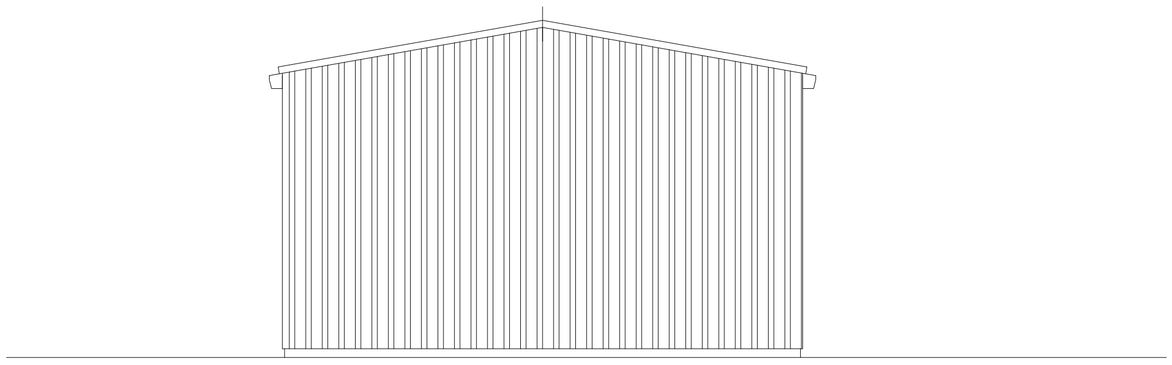

NORTH

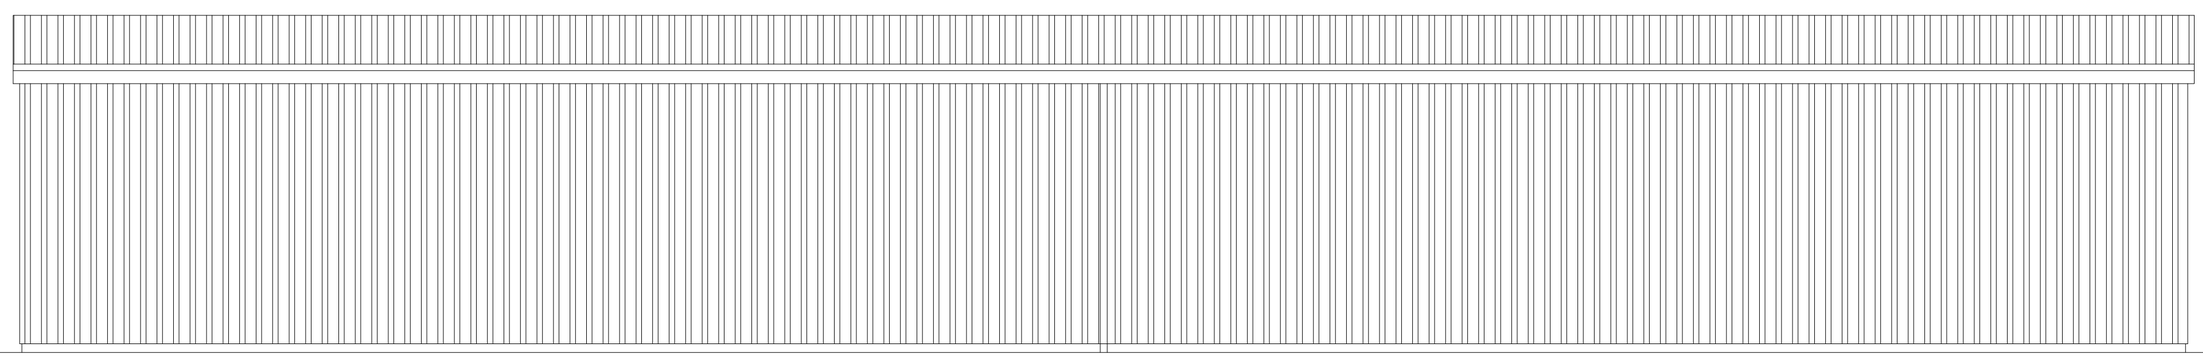

EAST

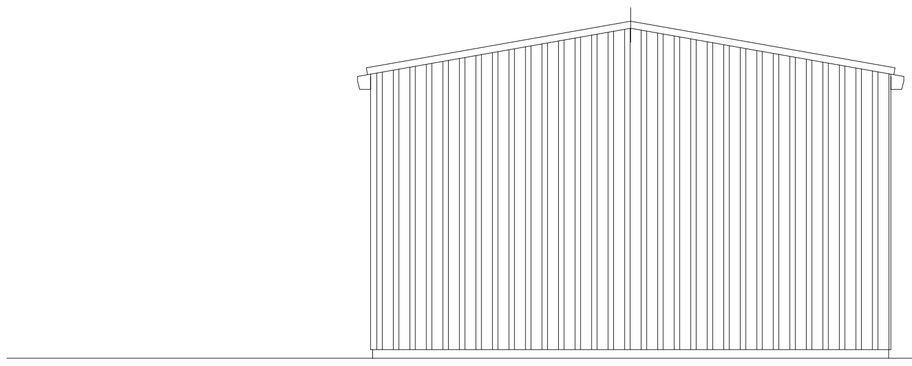


JUNIPER GREEN INSULATED METAL SHEETING TO THE WALLS AND ROOF.

ROLLER SHUTTER DOORS AND PERSONAL DOORS IN STEEL, COLOUR TO BE AGREED.

RAINWATER GUTTERS AND DOWNPIPES IN EITHER COLOUR TO MATCH SHEETING OR BLACK, TO BE AGREED.

SOUTH

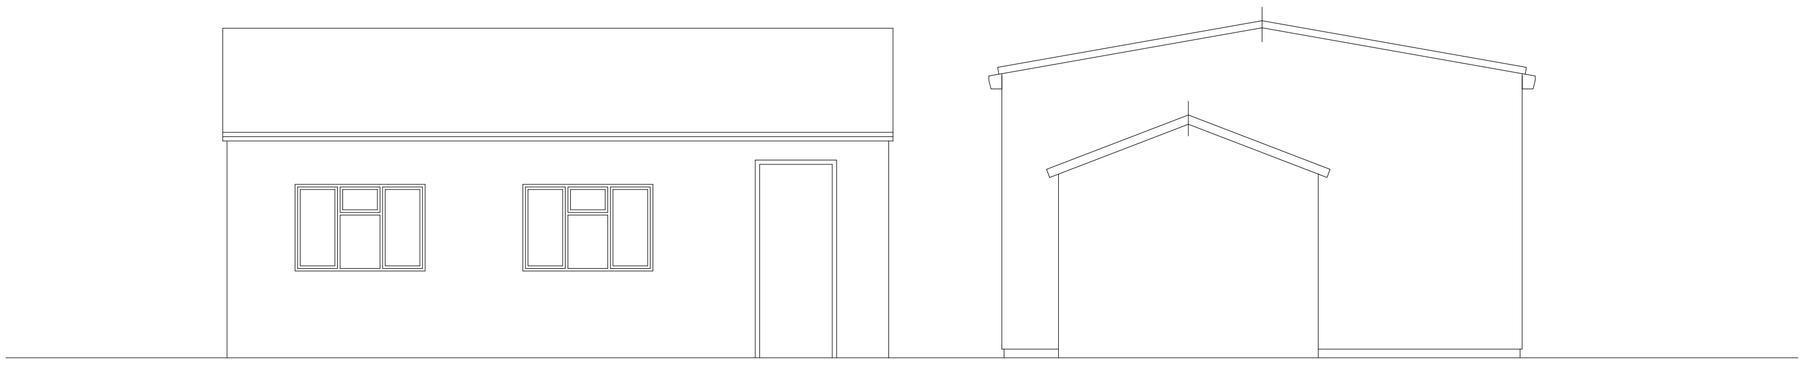

VIEW FROM ROAD

SCALE 1:50

0 1 2 3 4 5

SCHEME
THE CRESS HUT. KNAPP HILL
BROADCHALKE, SALISBURY, WILTS, SP55HH
FOR MR AND MRS K HITCHINGS

2361/4 1:50@A1