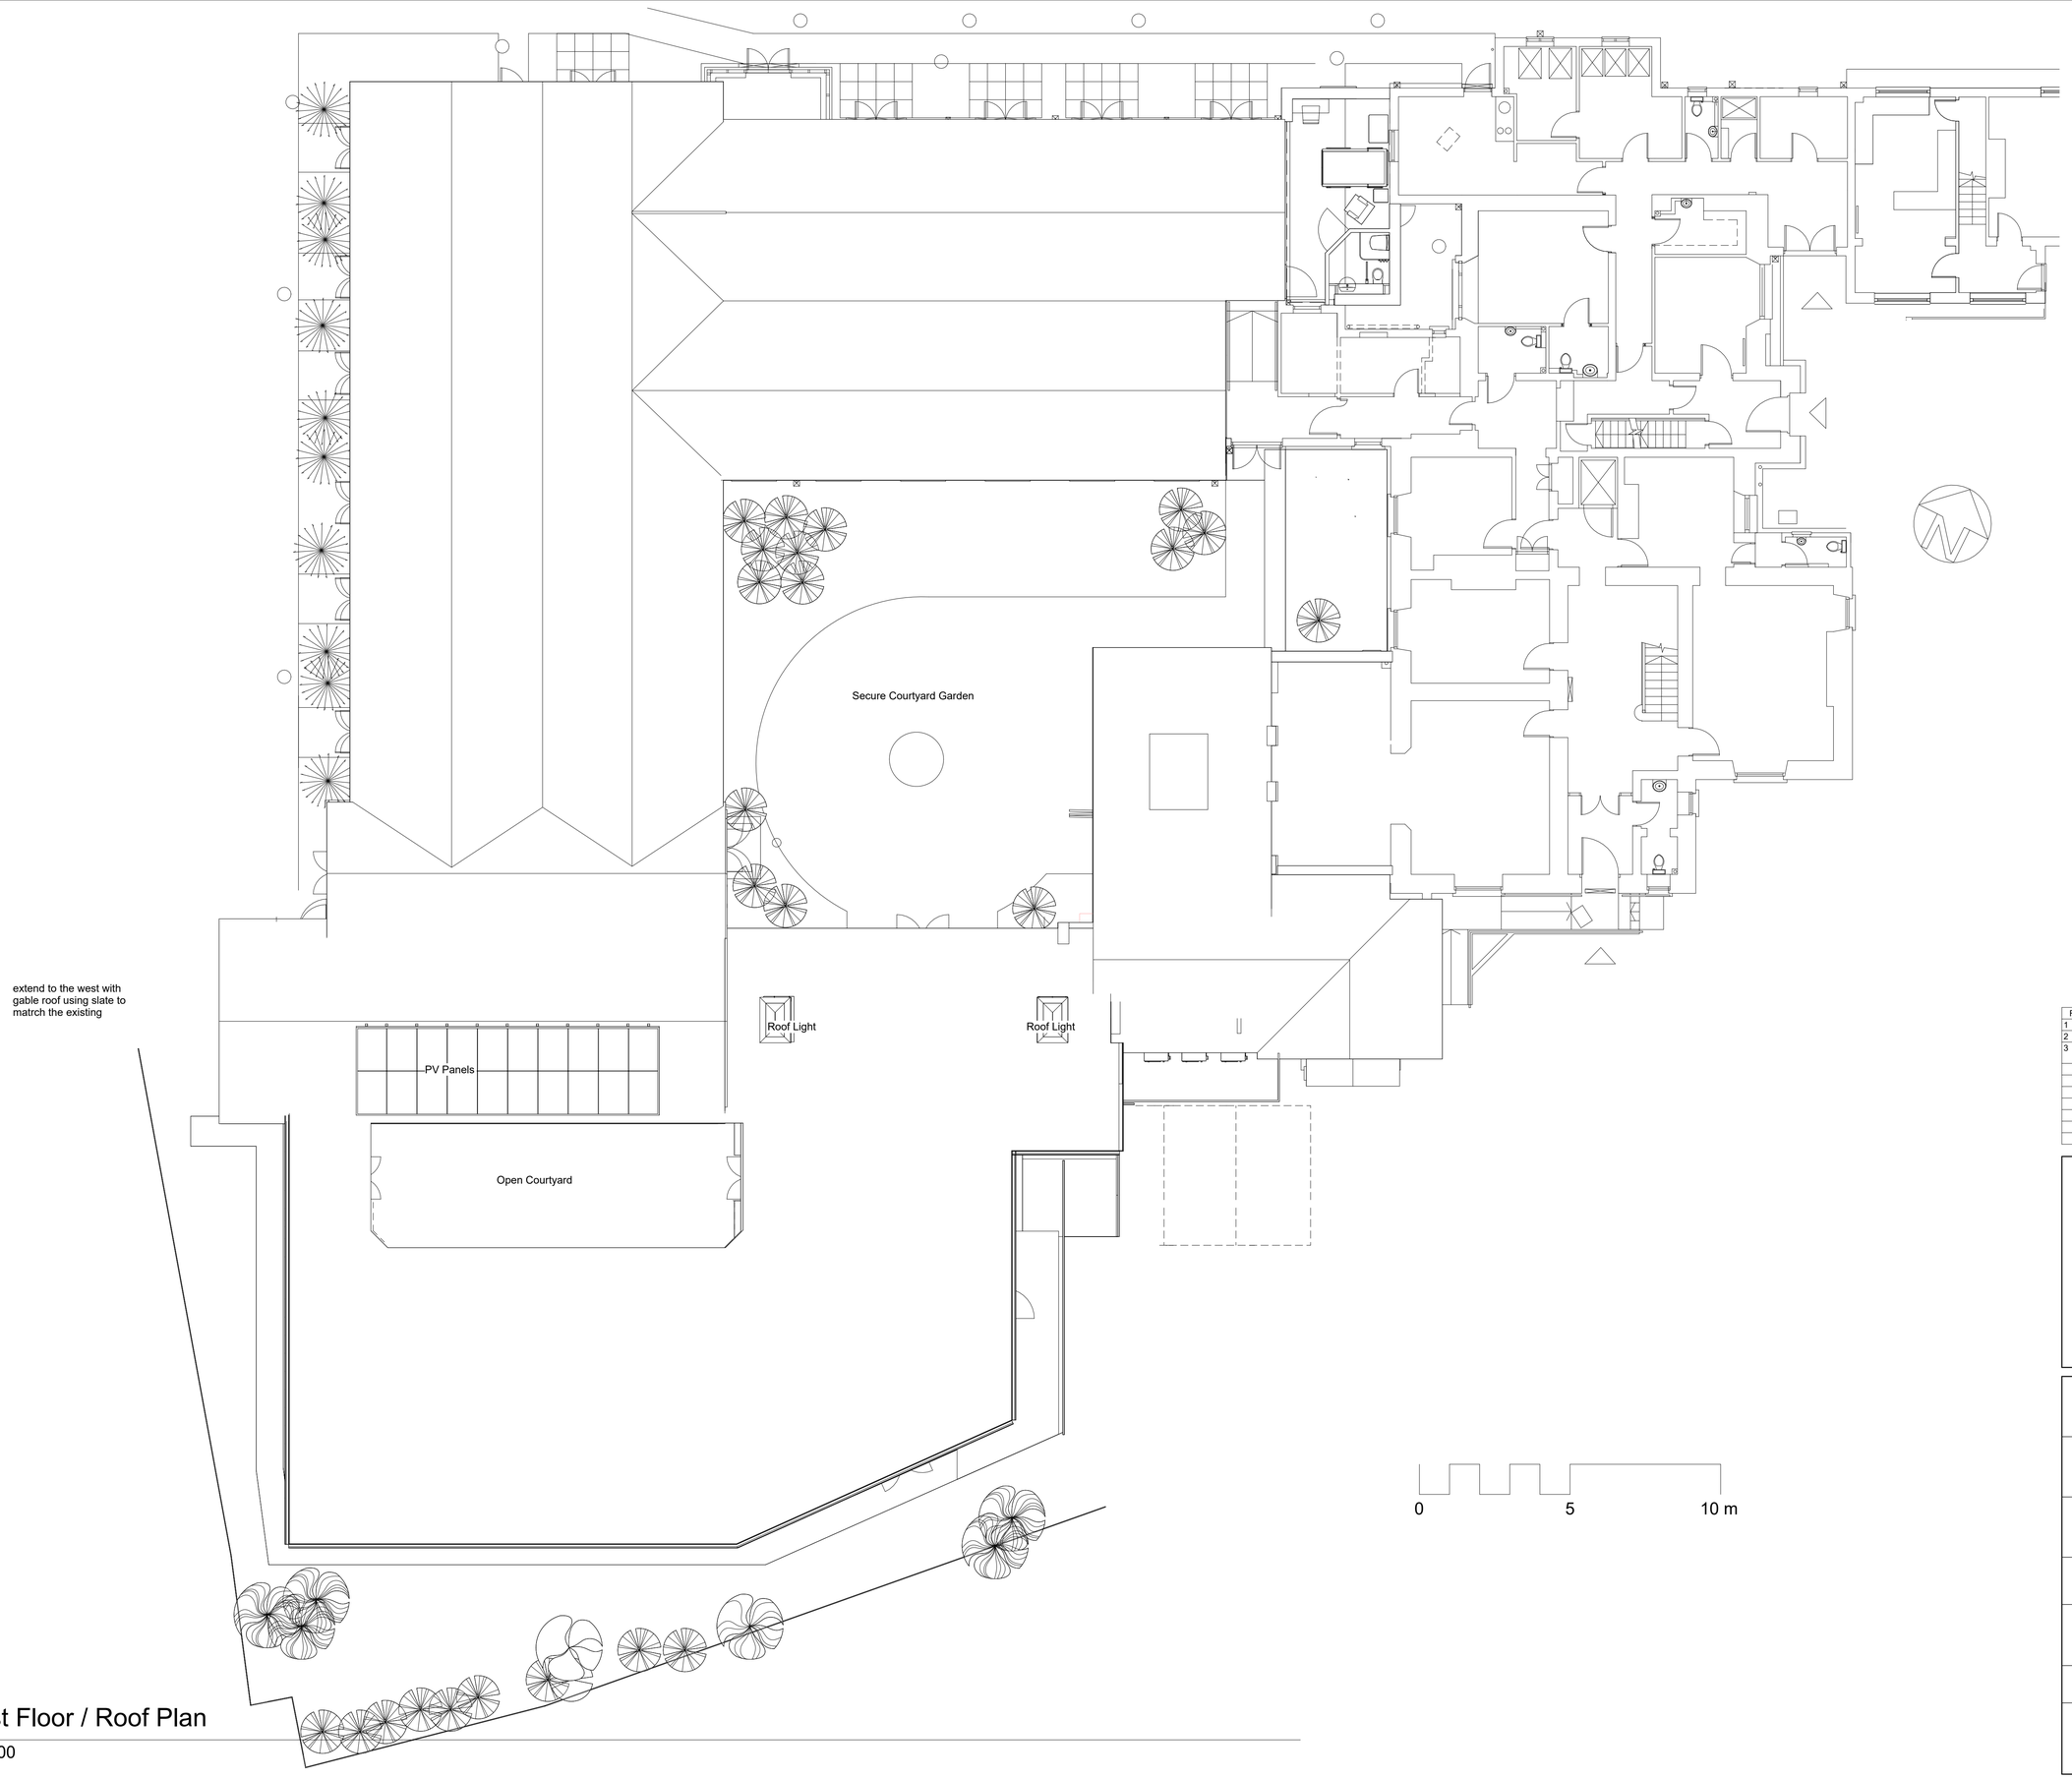


1 First Floor / Roof Plan

1 : 100

Rev	Date	Revision Description	Issued by
1	24/02/21	Window indicated inline with Planning Drawings	PJ
2	13/12/22	Roof Edge Width Increase and Decreased	PJ
3	03/11/23	External Plant Indicated, Ramp amended, Escape Door Added - Timber Cladding Adjusted	PJ

ADG ARCHITECTS
6 Pioneer Court, Darlington DL1 4WD
t:01325 464 111
e: studio@adgarchitects.co.uk
w: www.adgarchitects.co.uk

Client
MAVERN CARE LIMTED

Project
Mavern House

Drawing Title
Proposed Roof Plan

A1 Scale	A3 Scale
1 : 100	

Job Number	Drg Number	Revision
H.21.01	A115	

Checked by JB

Drawing Issue
Planning