

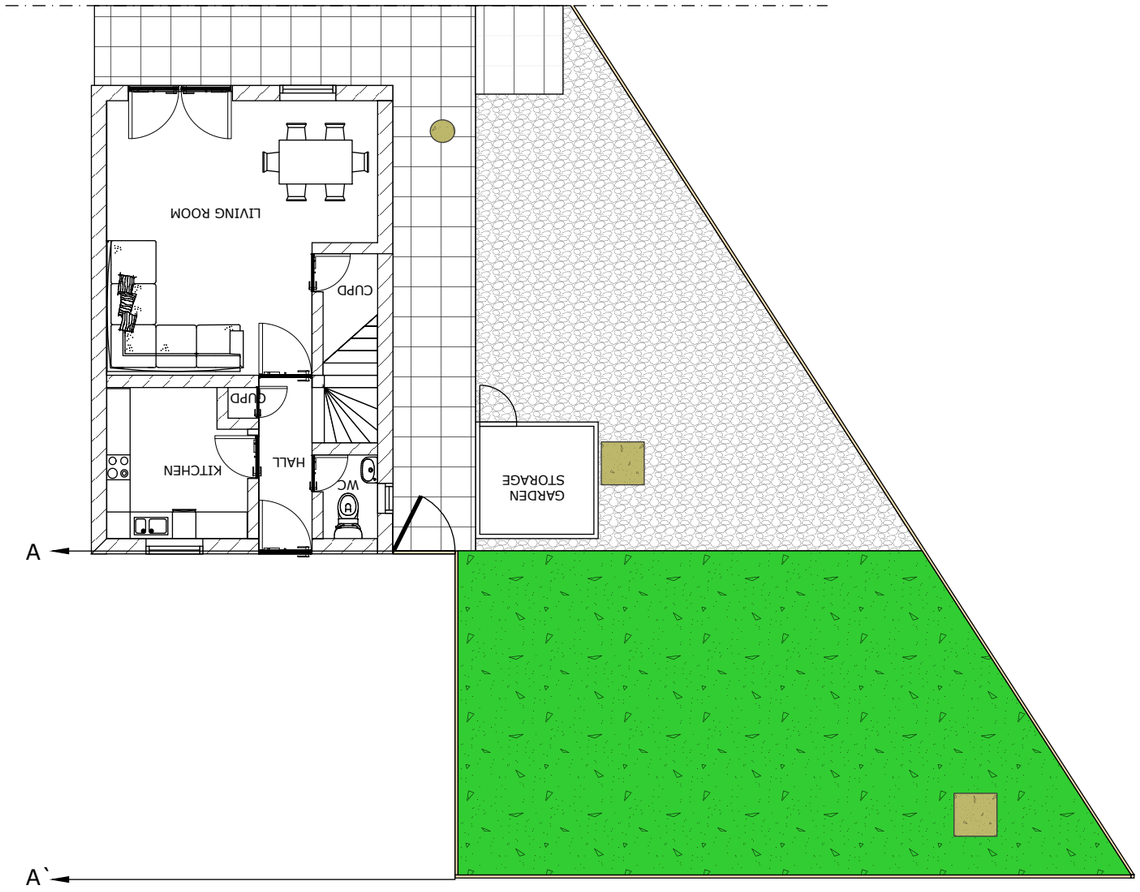



Existing Ground Floor

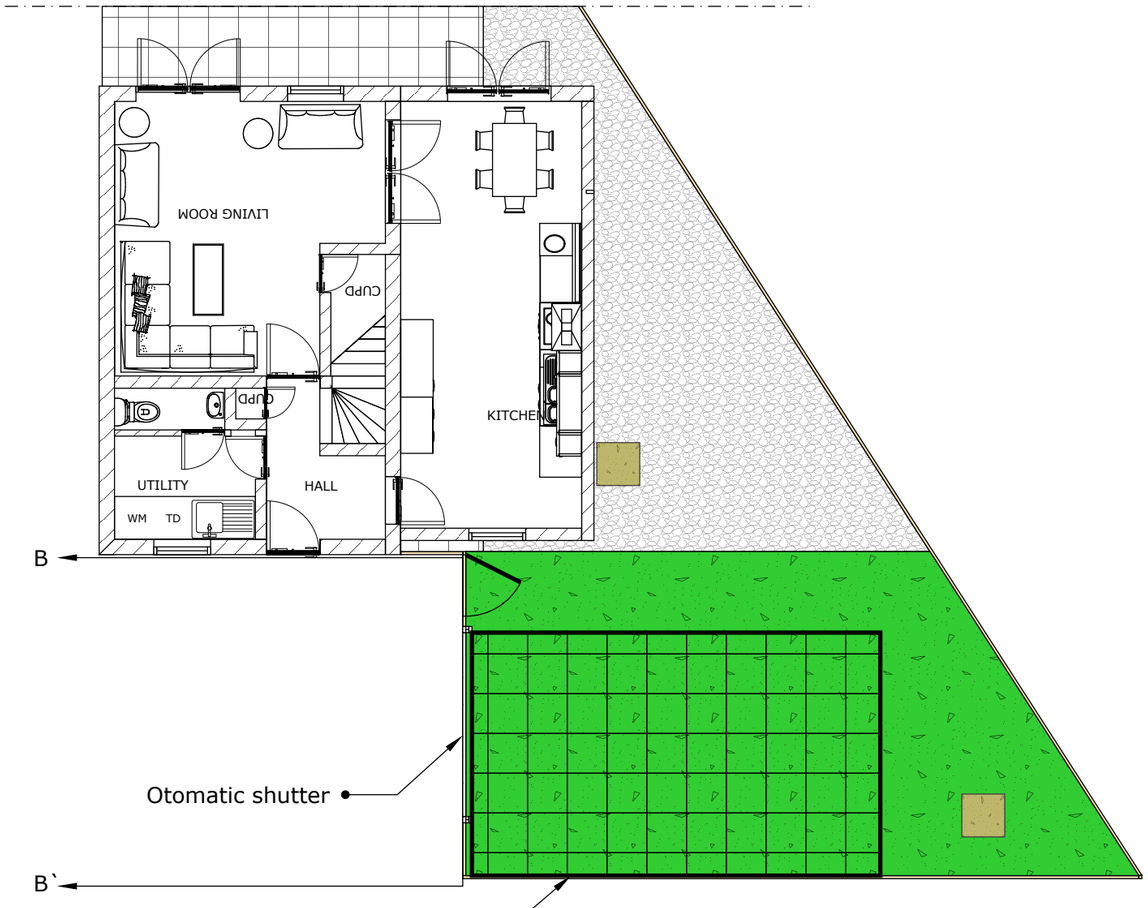

Proposed Ground Floor

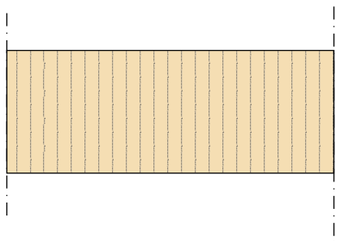

A-A' FENCE SECTION

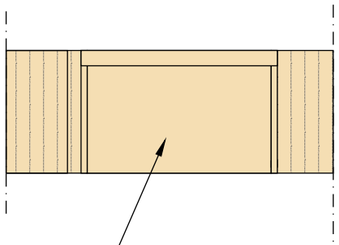

B-B' FENCE SECTION

NOT FOR CONSTRUCTION

SCALE 1:100

1 2 3 4 5 10

UC
5 Francis Road
Harrow HA1 2QZ
M: 0740 522 65 76
E-Mail : info@ucmechanicalengineering.com
http://www.ucmechanicalengineering.com/

CLIENT	PROJECT	DATE	DRAWN BY	DESCRIPTION	CLIENT ADDRESS	
YAVUZ ARGUNANA	EXTENSION PROJECT	17.02.2023	UMUT CAN	PLAN	40 NEWHURST PARK HILPERTON TROWBRIDGE BA14 7QW	1/1- A3