

Notes

Sections and levels shown are indicative only and not for construction use.

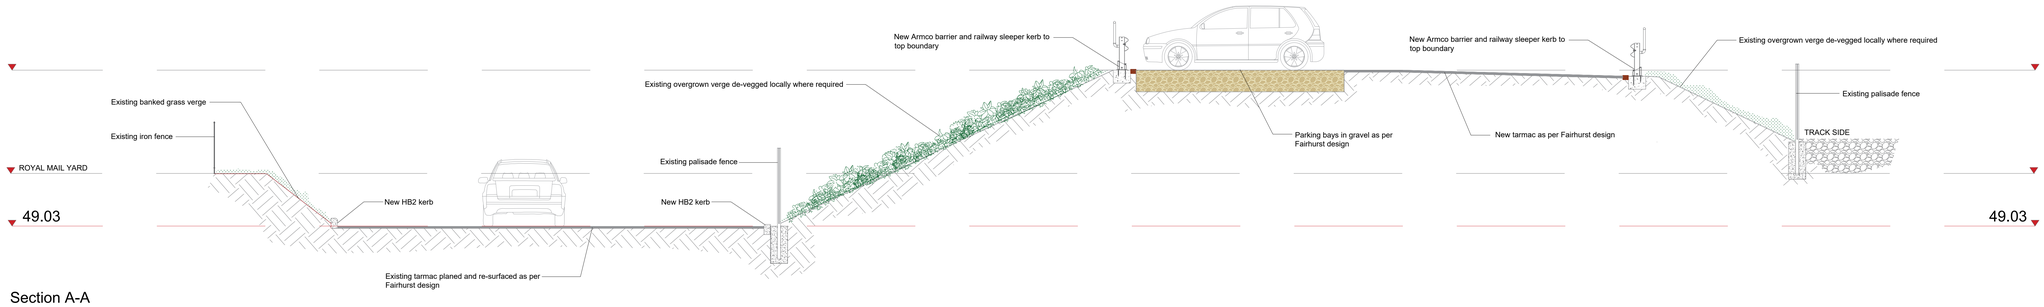


Section A-A

Scale 1:100 @ A0

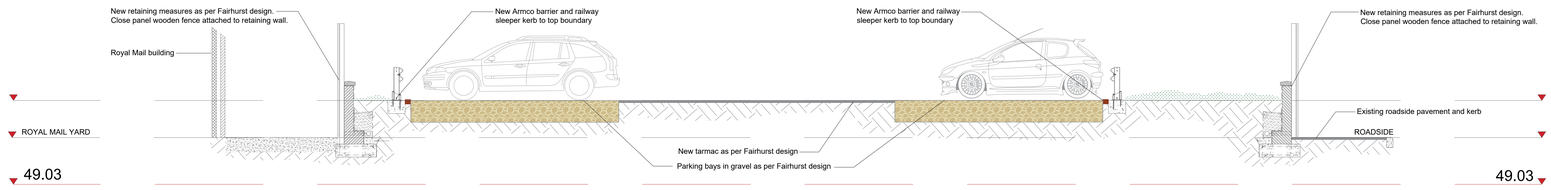


Section B-B

Scale 1:100 @ A0

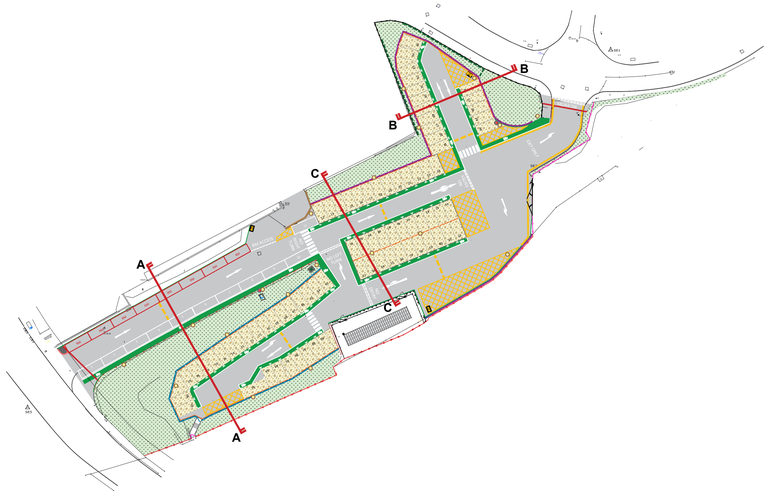

Section key Plan

Scale 1:500 @ A0

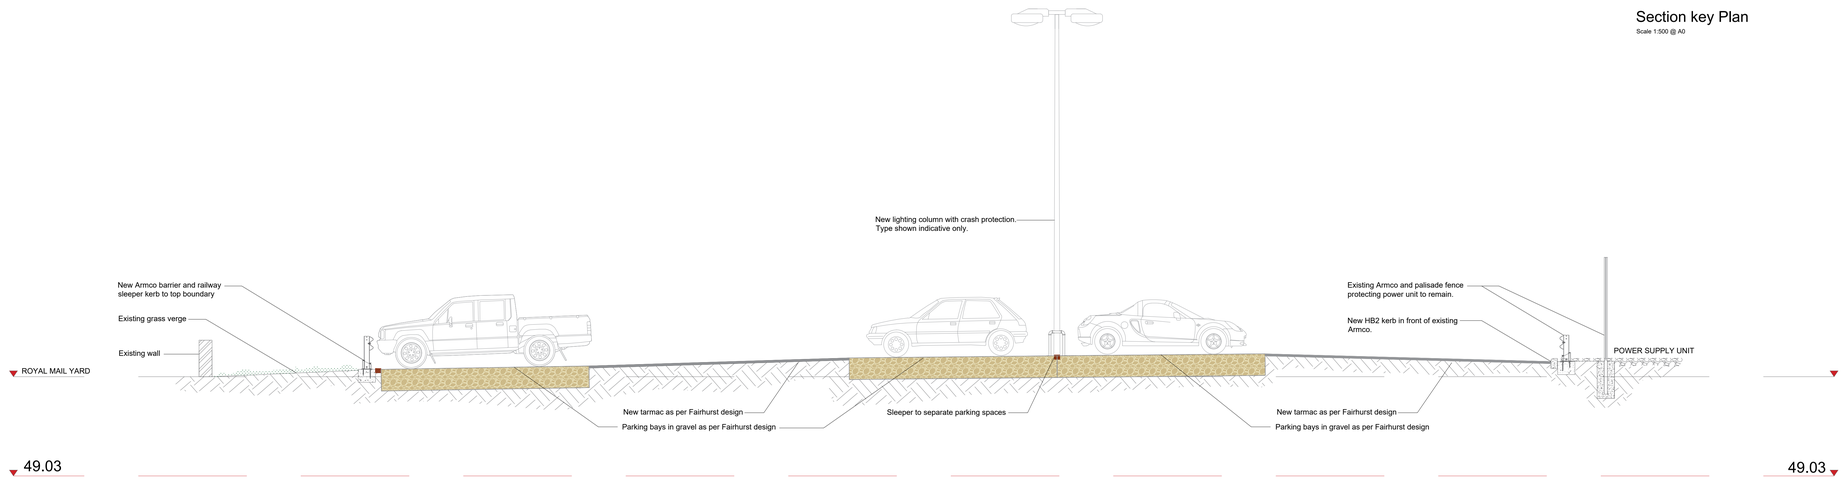

Section C-C

Scale 1:100 @ A0

Rev	Description	Date	Dr by	App by
B	Vehicle gates opening size increased	07.12.23	JLH	ND
A	Issued for Planning Approval	05.12.23	JLH	ND

original by: JLH | date created: 11.10.23 | Approved by: ND

AHR Building Consultancy Ltd
Norwich Union House
High Street
Huddersfield
HD1 2LF
United Kingdom

T +44(0)1484 537411
F +44(0)1484 530332
E huddersfield@ahr-global.com
www.ahr-global.com

client: South Western Railway

project: **Salisbury Railway Station**
Salisbury East Goods Yard Temporary Car park

drawing: **Typical Sections**

project number	scale	
2023.00549.001	1:200/100	@A0
drawing number	rev	issue status
SAL-AHR-S1-00-DR-A-90900	B	Planning

This drawing is to be read in conjunction with all related drawings. All dimensions must be checked and verified on site before commencing any work or producing shop drawings. The originator should be notified immediately of any discrepancy. This drawing is copyright and remains the property of AHR.