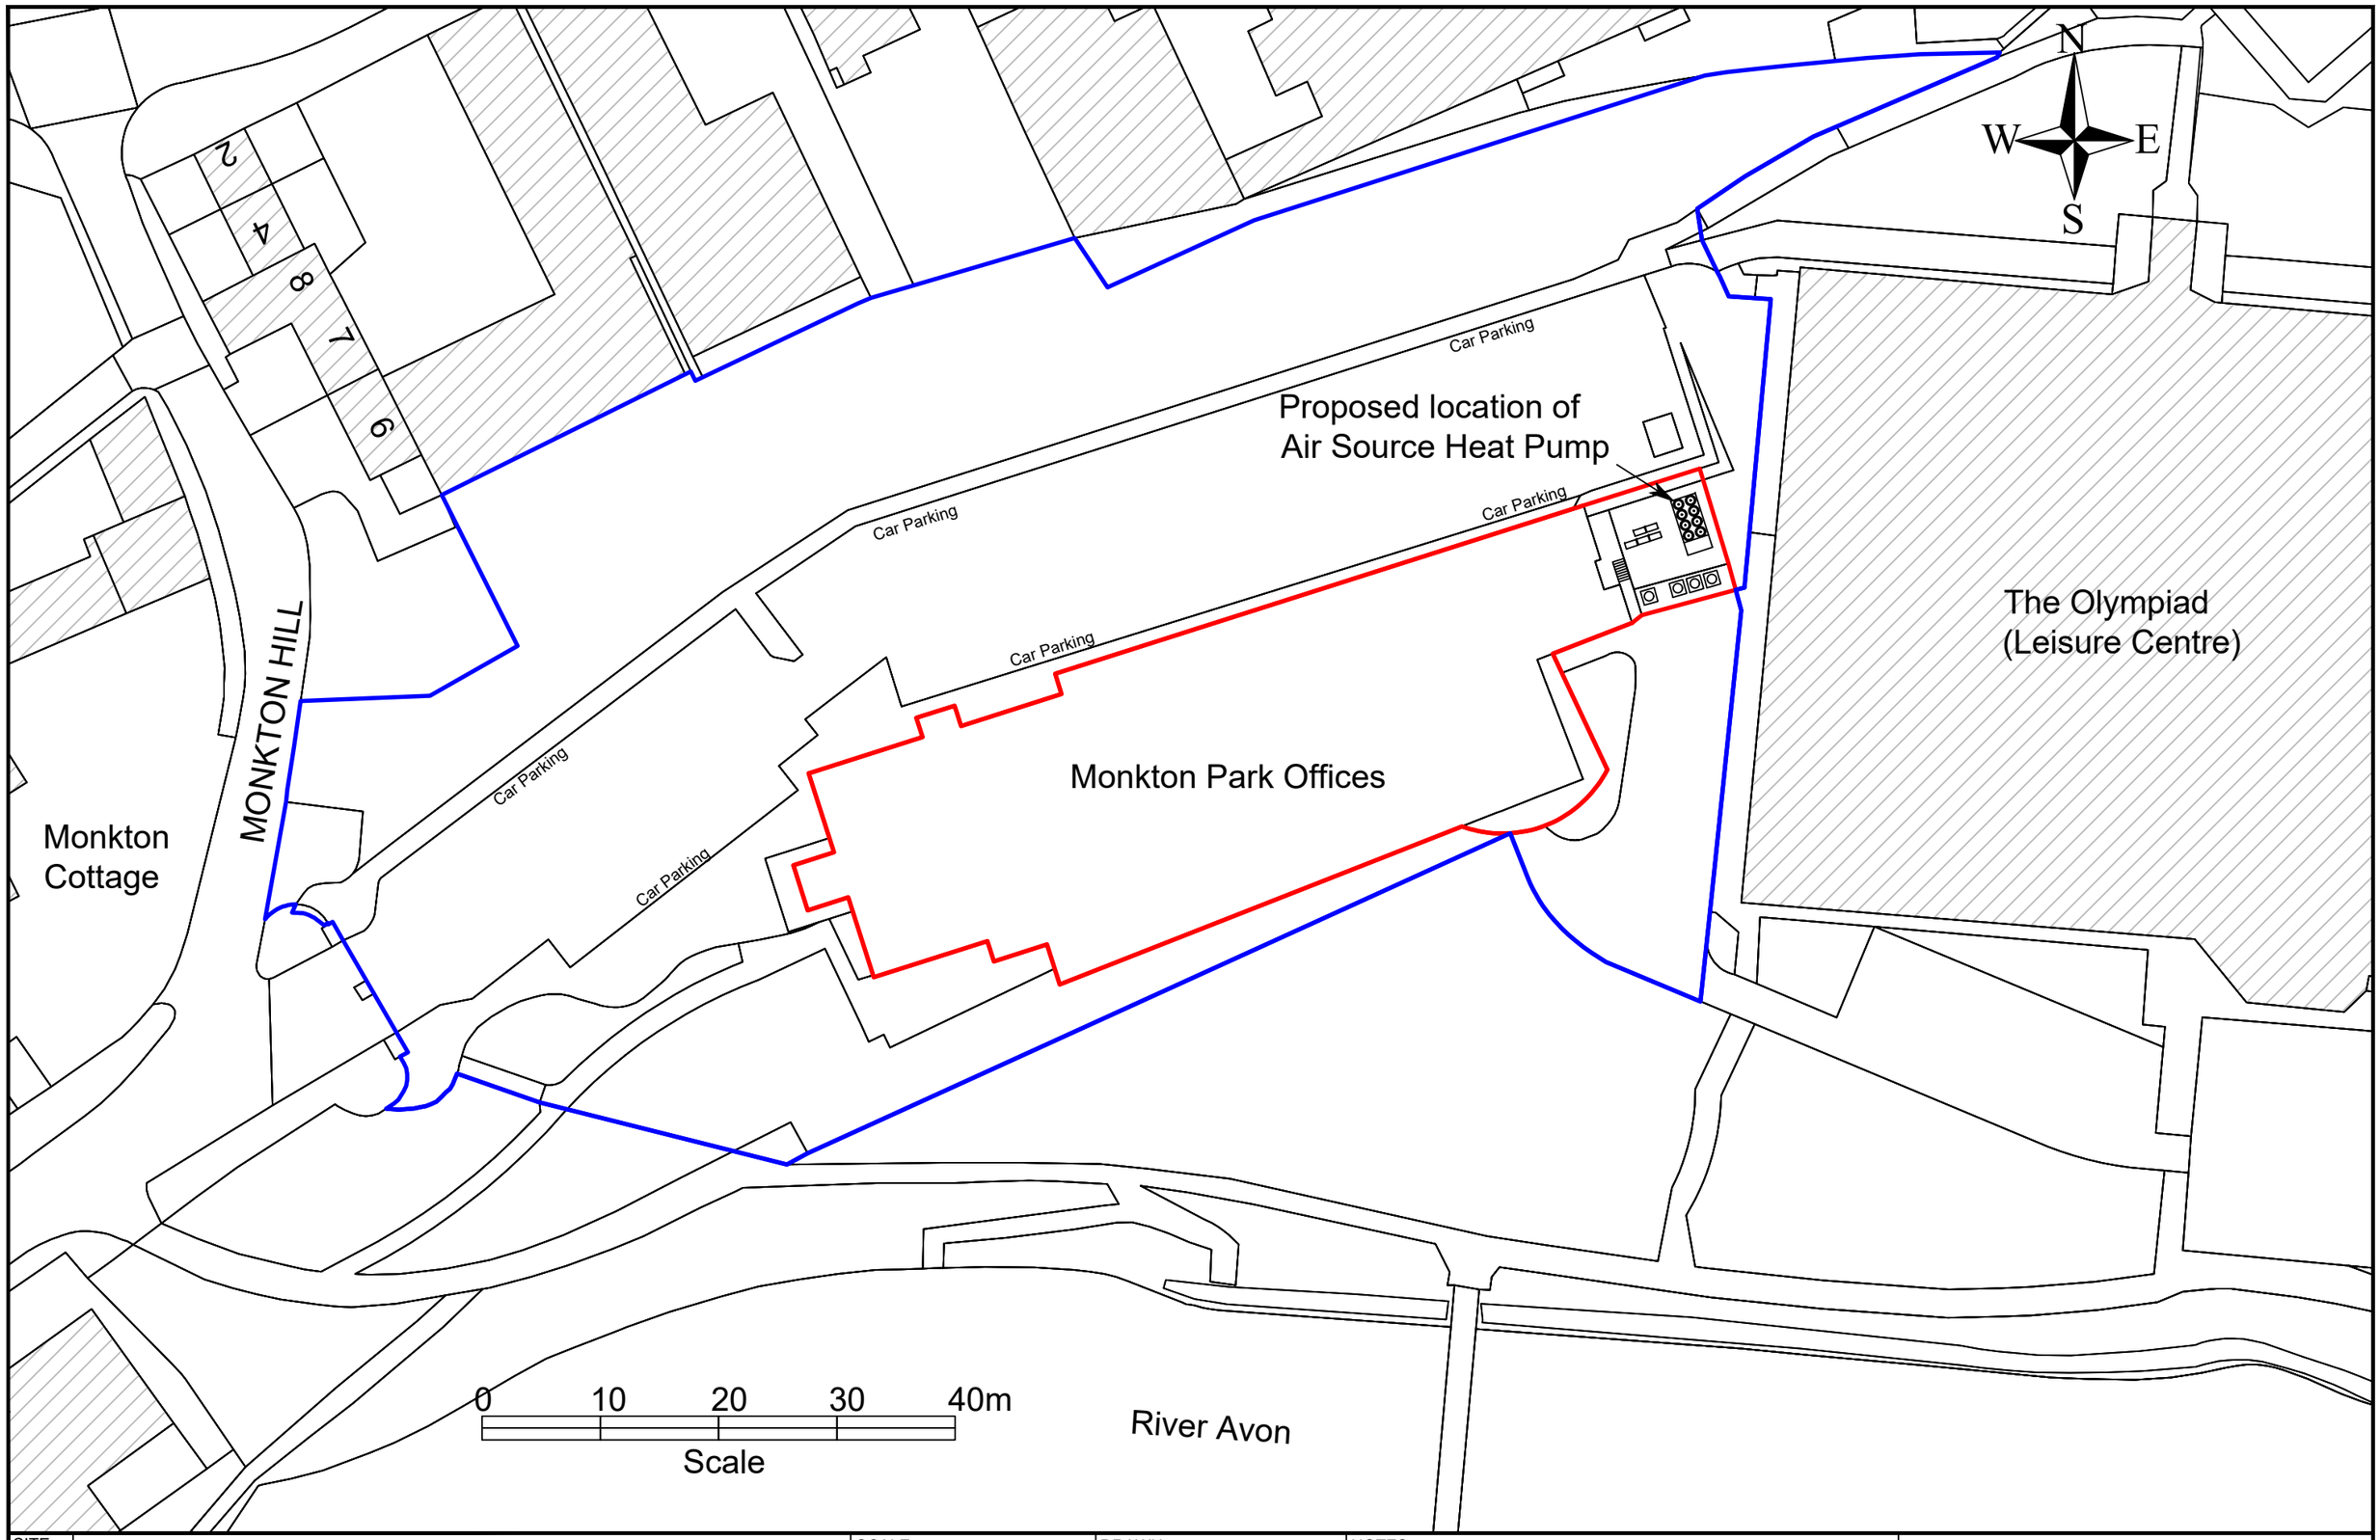


SITE:	Chippenham Monkton Park Offices Proposed Air Source Heat Pump installation - Block Plan	SCALE: 1:500 @A3	DRAWN: PFS	NOTES:	Wiltshire Council
		DATE: Dec 2023	CAD REF:		