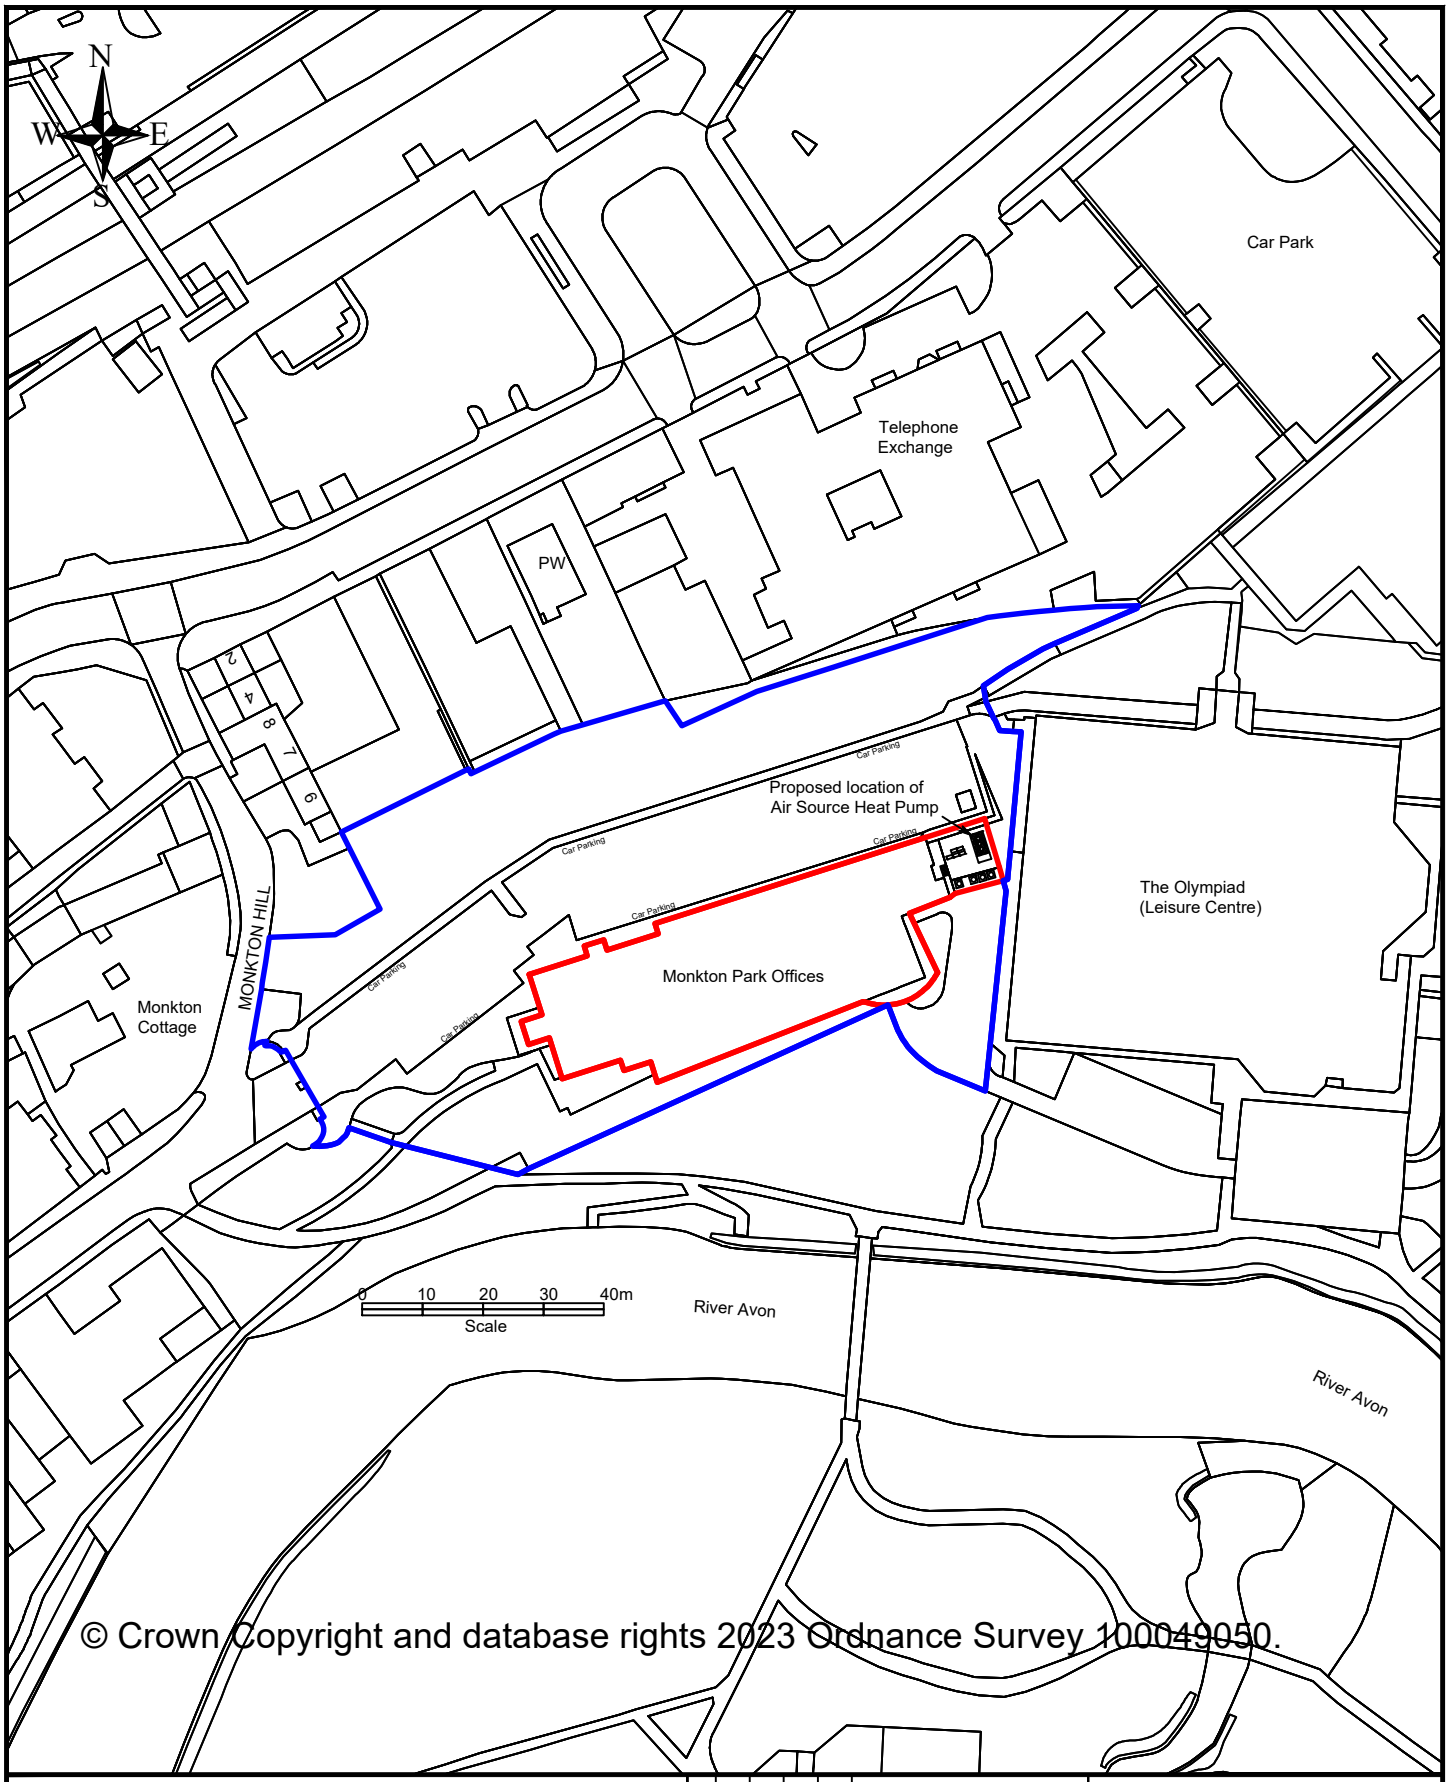



© Crown Copyright and database rights 2023 Ordnance Survey 100049050.

**Wiltshire Council**

NOTES:

| REV | DATE | DRAWN | CHECK | APPRV | DESCRIPTION |
|---|---|---|---|---|---|
| J | | | | | |
| H | | | | | |
| G | | | | | |
| F | | | | | |
| E | | | | | |
| D | | | | | |
| C | | | | | |
| B | | | | | |
| A | | | | | |
| O | Dec 2023 | PFS | | | Original |

PROJECT:
Chippenham Monkton Park Offices Proposed Air Source Heat Pump installation

DRAWING TITLE:
Location Plan

SCALES: 1:1250 @A4

DRAWING No.

REV: O

FILE REF: