

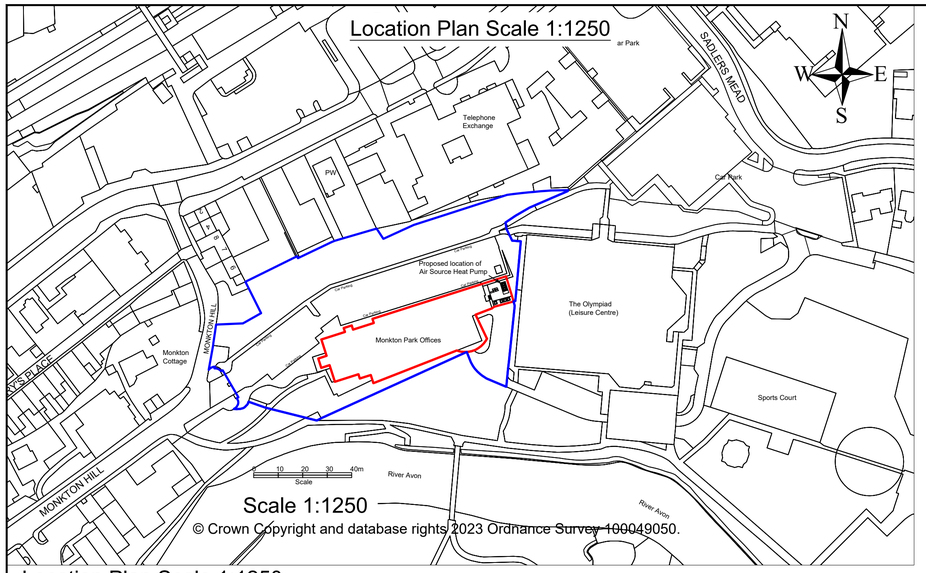



Location Plan Scale 1:1250

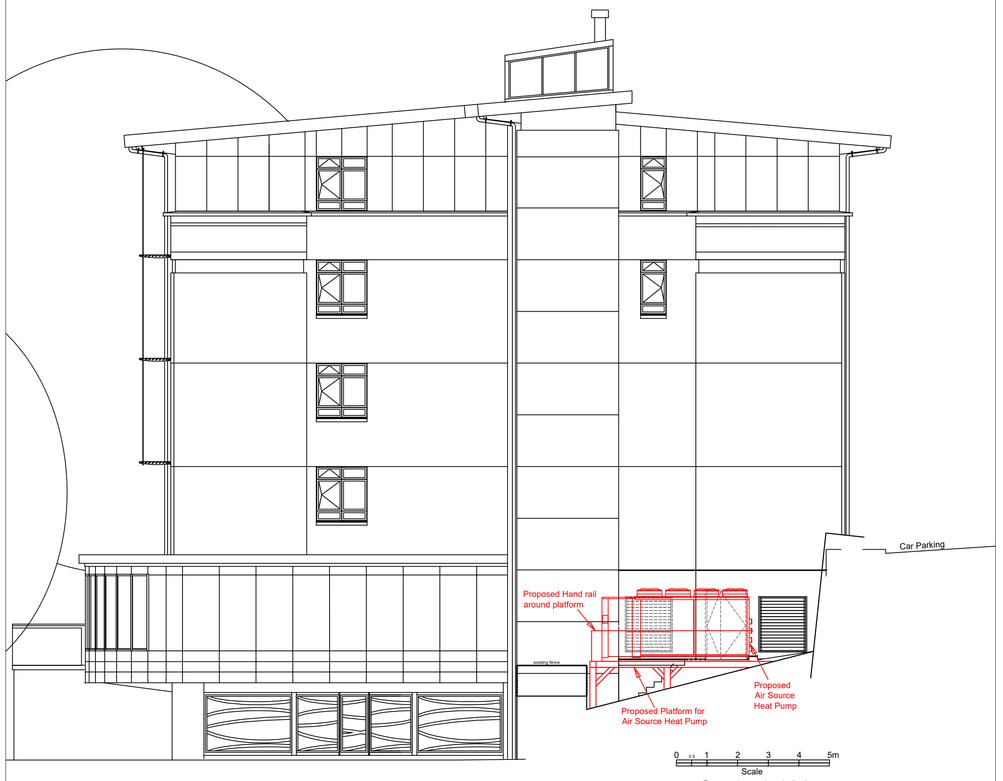

East Elevation showing proposed Air Source Heat Pump Location
Scale 1:100


Air Source Heat Pump Elevations

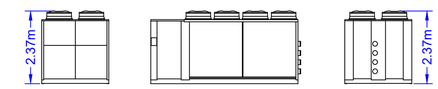

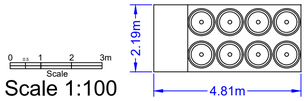


Scale 1:100


Plan

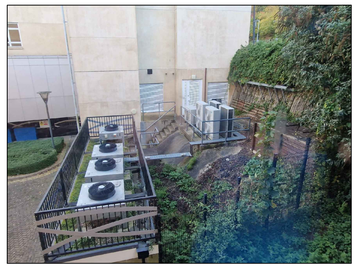

Existing View towards Monkton Park offices
Not to scale

NOTES:

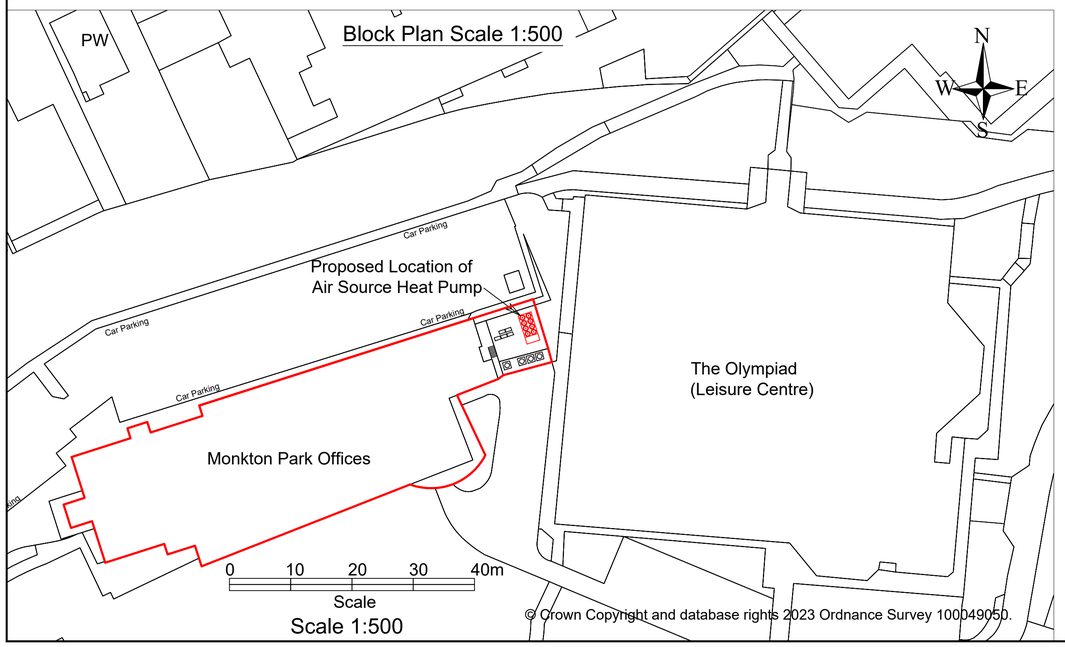

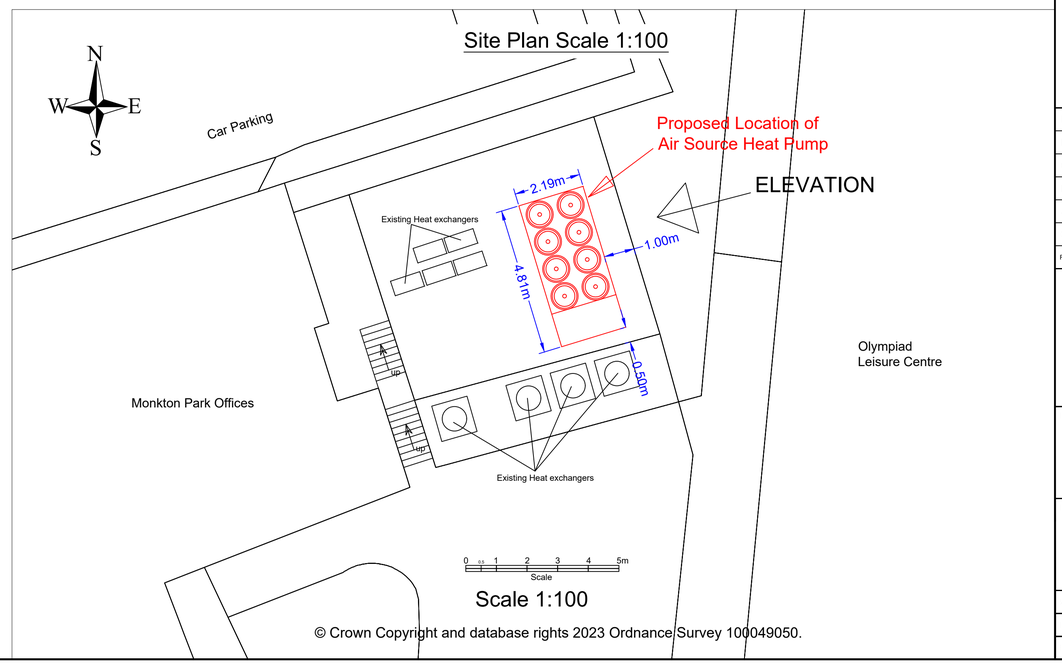

REV	DATE	DRAWN	CHECK	APPRV	DESCRIPTION
E					
D					
C					
B					
A					
O	Dec 2023	PFS			Original

Wiltshire Council

Wiltshire Council
County Hall
Bythesea Road
Trowbridge BA14 8JN

PROJECT:

Chippenham
Monkton Park Offices

DRAWING TITLE:

Proposed Location of
Air Source Heat Pump

SCALES:	As shown @A1
DRAWING No.	2091-2023-11-01 REV: O
FILE REF:	