
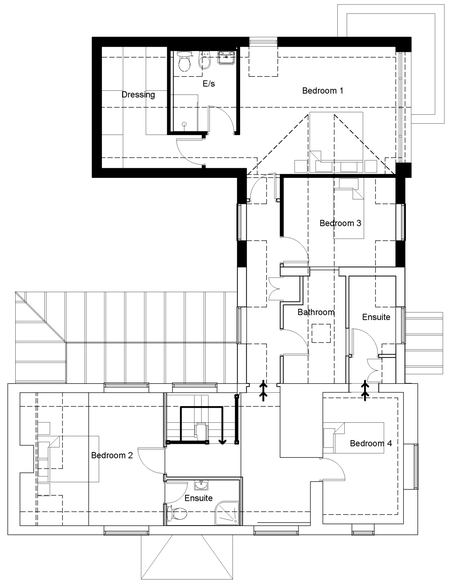


OPTION A


First Floor Plan

Scale 1:100

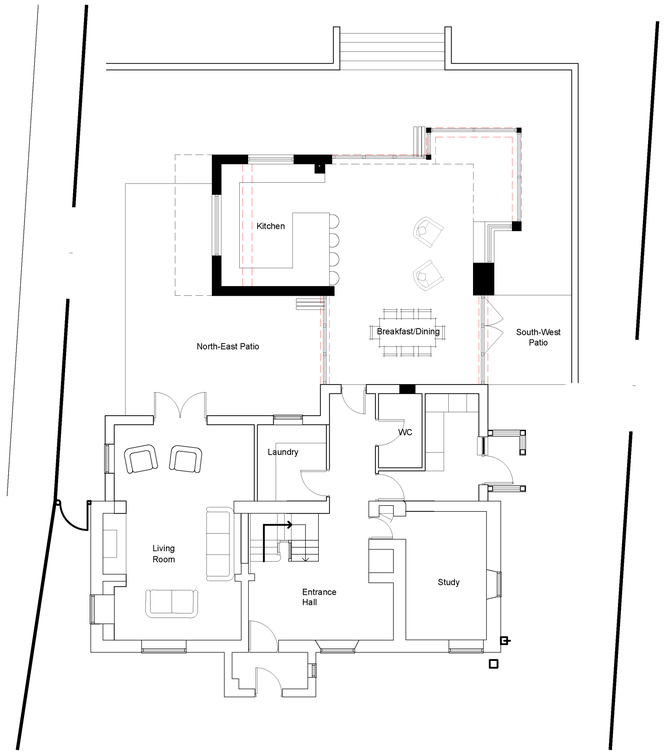

Ground Floor Plan

Scale 1:100

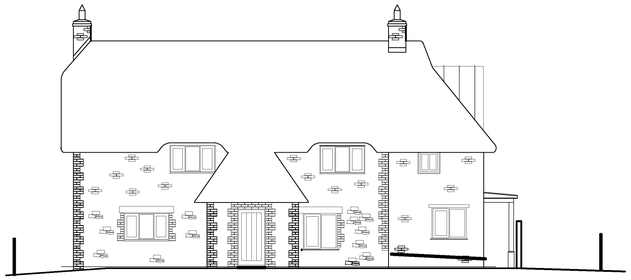

North - West Elevation

Scale 1:100



South-West Elevation

Scale 1:100



North - East Elevation

Scale 1:100



South-East Elevation

Scale 1:100

Scale 1:100 — 0.0 2.5 5.0 7.5 10.0 12.5 15.0 17.5 20.0

RIBA Chartered Practice

PLANNING

This drawing must not be reproduced in whole or in part without the express written consent of the relevant issuing Baxter Green Architects. ©

Note: Dimensions should not be scaled from this drawing. All dimensions should be checked on site. This drawing is to be read in conjunction with all other drawings, specifications or schedule of works.

	Date.	Rev.
Revised to client requirements	11.2023	A
Revised to client requirements	11.2023	B

Baxter Green Architects
No 1, The Old Dairy Buildings, Fonthill Bishop, Salisbury, SP3 5SH
01747 440444 | studio@baxtergreen.co.uk
www.baxtergreen.co.uk

Project: Mr. and Mrs. Coyler, 75 Monkton Deverill

Drawing Title: PROPOSED Floor Plans and Elevations

Date	09.2023	Drawn by	FG
Scale	1:100 at A1	Checked by	JN
		Issuing office	1
Project No.	10381	Drawing No.	P - 02
			B