
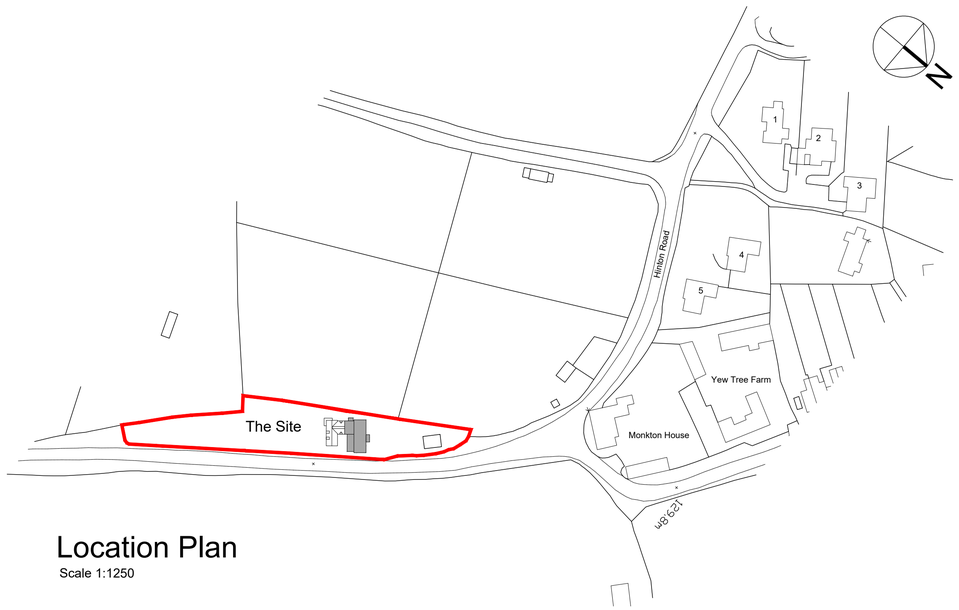


Location Plan

Scale 1:1250

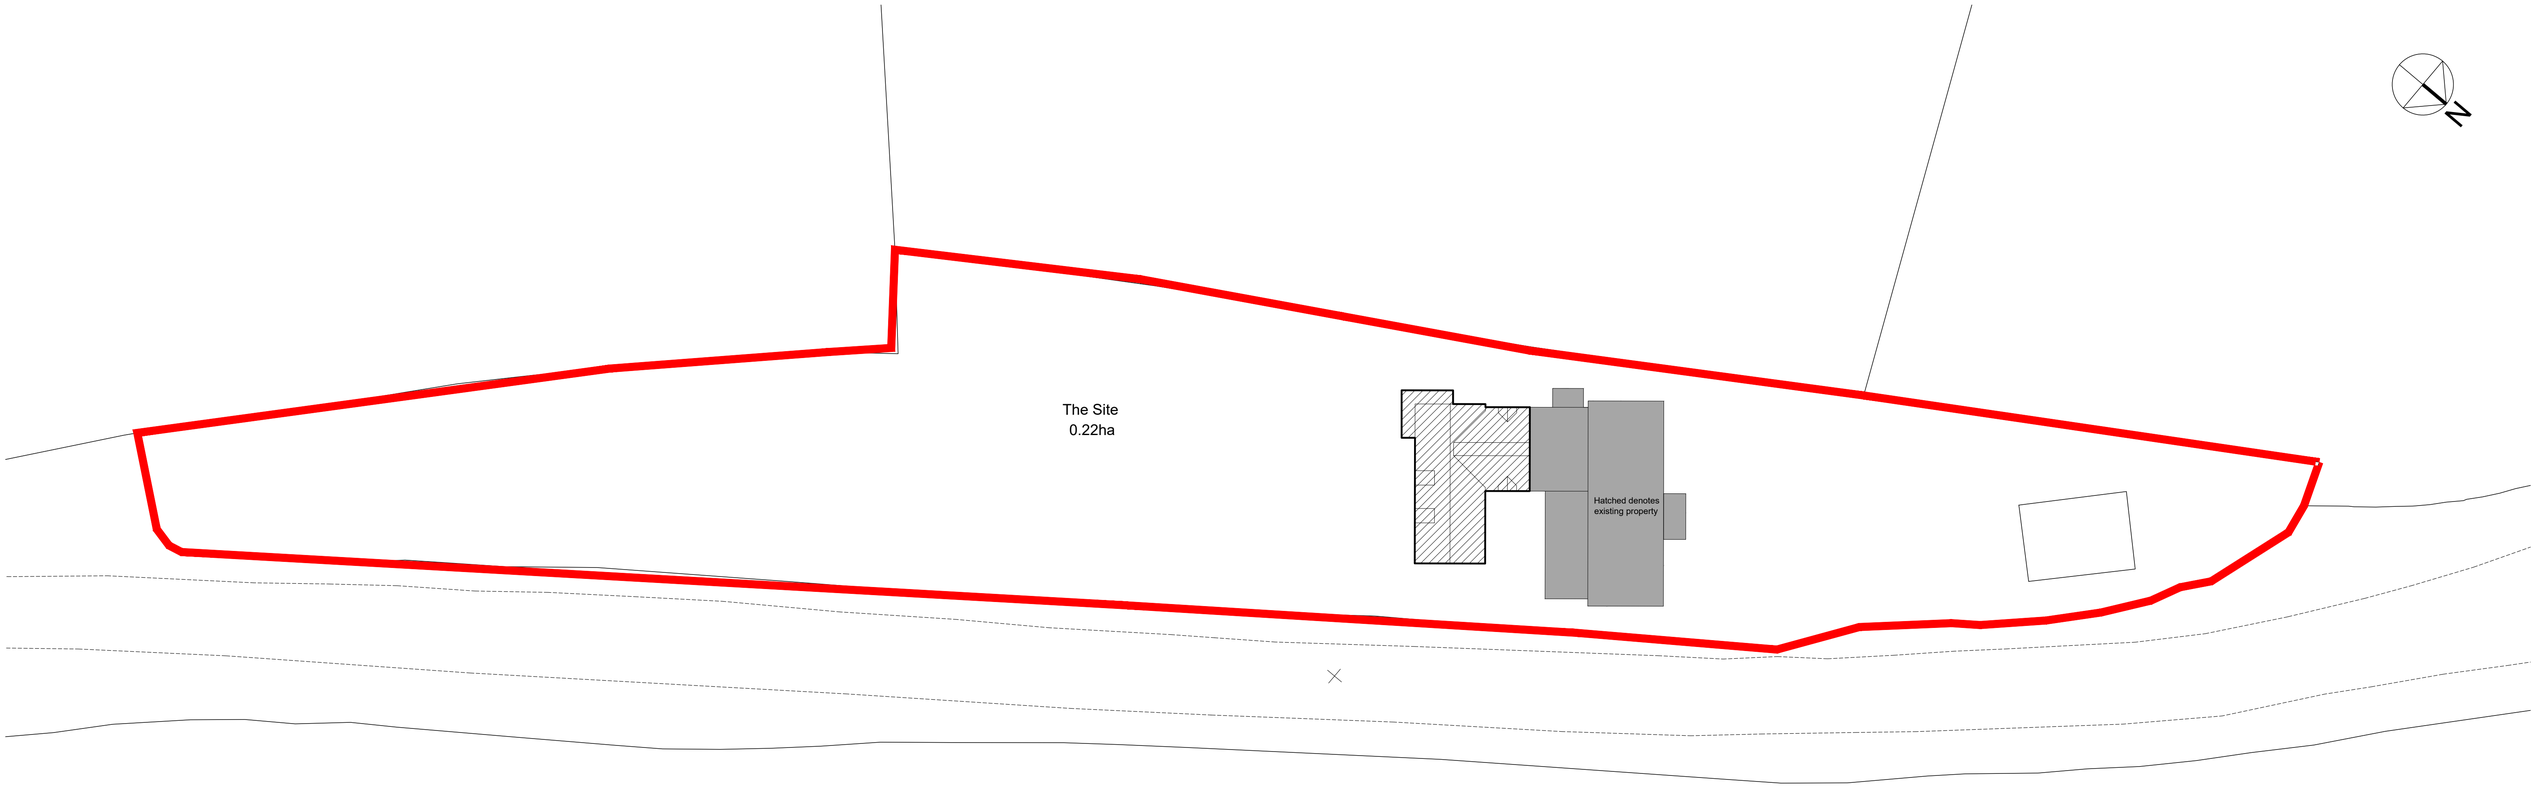

Site Plan

Scale 1:200

Scale 1:200 — 0.0 5.0 10.0 15.0 20.0 25.0

RIBA Chartered Practice

PLANNING

This drawing must not be reproduced in whole or in part without the express written consent of the relevant issuing Baxter Green Architects. ©

Note:
Dimensions should not be scaled from this drawing. All dimensions should be checked on site. This drawing is to be read in conjunction with all other drawings, specifications or schedule of works.

	Date.	Rev.

Baxter Green Architects
No 1, The Old Dairy Buildings,
Fonthill Bishop, Salisbury, SP3 5SH
01747 440444 | studio@baxtergreen.co.uk
www.baxtergreen.co.uk

Project	Mr. and Mrs. Coyler 75 Monkton Deverill	Date 11.2023	Drawn by FG
Scale at A1			Checked by JN
			Issuing office 1
Drawing Title	SITE AND LOCATION PLANS	Project No. 10381	Drawing No. P - 03