




West Elevation

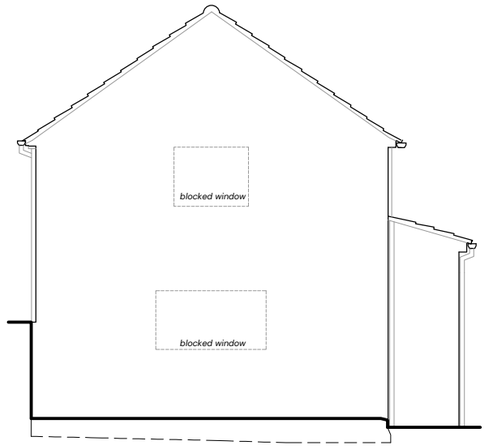

North Elevation

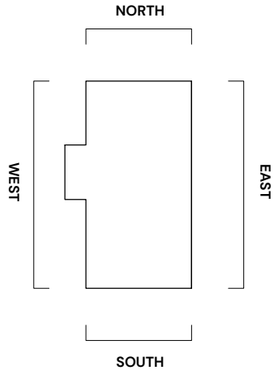

Key Plan (N.T.S.)

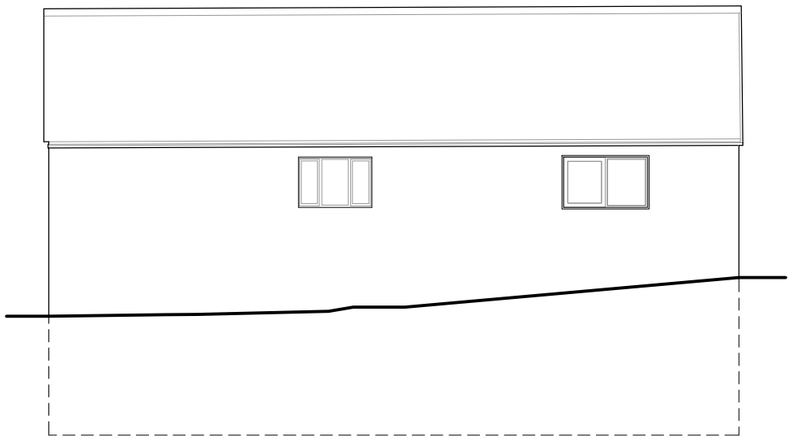

East Elevation



South Elevation



15 NEW ROAD, CHIPPENHAM - **PROPOSED ELEVATIONS**

PEGASUS GROUP

| PEGASUSGROUP.CO.UK | TEAM/DRAWN BY: JR | APPROVED BY: JW | DATE: MAR 2023 | SCALE: 1:100@A3 | DRWG: P23-0244_DE_302A I CLIENT: THE MSG GROUP (GUILDFORD) I

© Pegasus Planning Group Limited. © Crown copyright and database rights OS 100042093. Promap Licence number 100020449. EmapSite Licence number 0100031673. Terms & Conditions @ pegasusgroup.co.uk