
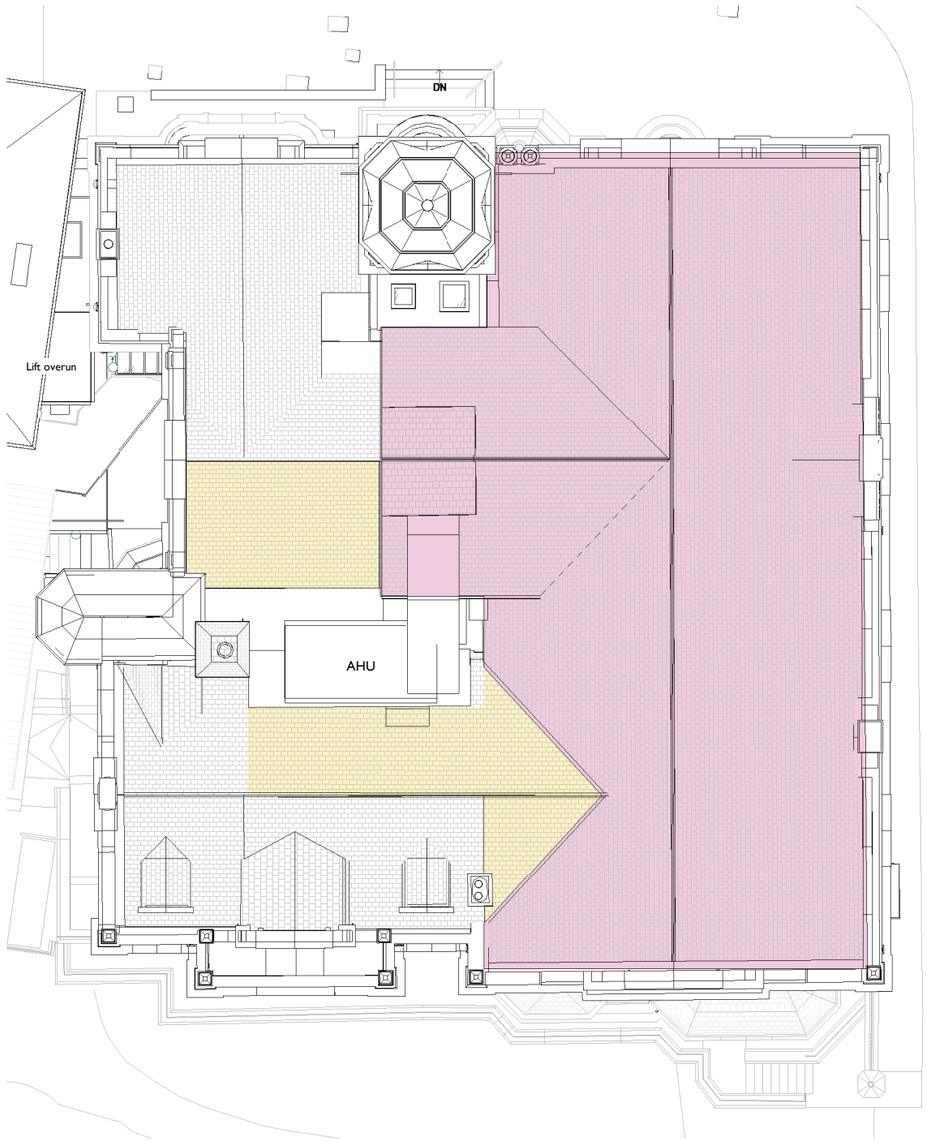


1 Proposed Roof Interventions - AS APPROVED
1 : 100

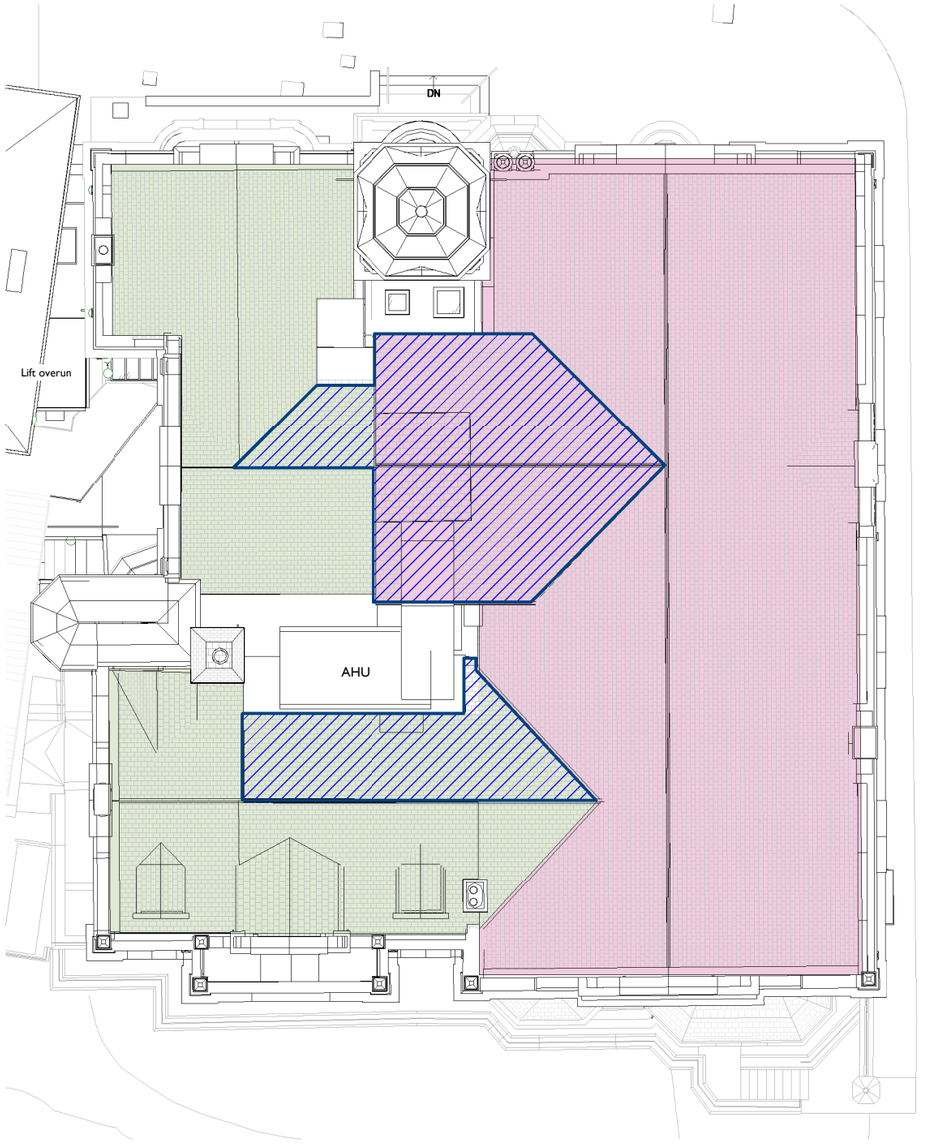

2 Proposed Roof Interventions - AS PROPOSED
1 : 100

Roof line to be raised slightly to have mineral wool insulation between and above the existing rafters. Outer layer of insulation to be sandwiched between two dense boards. Slates to be removed and reinstated over new roof build up. New slates to match exiting as required. New internal timber boards to match existing.

Roof line to be raised slightly to have mineral wool insulation between and above the existing rafters. Slates to be removed and reinstated over new roof build up. New slates to match exiting as required.

Slate tiles to be carefully stripped back to ridge line to allow for upgrades to adjacent flat roof (future AHU location).

Proposed location of 508mm slates

Notes:
Drawings are based on survey data and may not accurately represent what is physically present.

Do not scale from this drawing. All dimensions are to be verified on site before proceeding with the work.

All dimensions are in millimeters unless noted otherwise.

Purcell shall be notified in writing of any discrepancies.

REV DATE DESCRIPTION

1 0 1 2 3 4 5
SCALE 1:100 m

THE TOWN HALL TROWBRIDGE

Wiltshire Council
Where everybody matters

CLIENT
Wiltshire Council

PROJECT
Trowbridge Town Hall

JOB NUMBER
241552

PURCELL

TITLE
Planning - Proposed Roof - LBC Amendment

SIZE	SCALE	LAST REVISED	DRAWN	CHECKED
A1L	As indicated		Author	Checker

REV SUITABILITY/REASON FOR ISSUE

DRAWING NUMBER
241552-PUR-01-RF-DR-A-0204a

Old Police Station, 6 St Peter's Court, Bedminster Parade, BS3 4AQ
© PURCELL 2019. PURCELL ® IS THE TRADING NAME OF PURCELL ARCHITECTURE LTD.