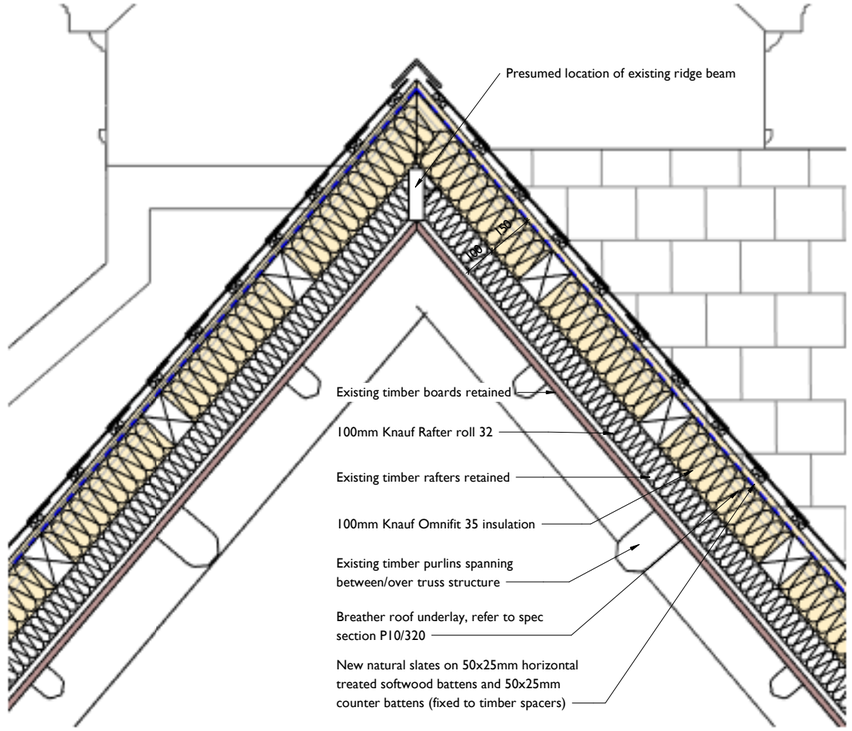


3 Roof to central staircase - Detail 3

1 : 10


Notes:

Drawings are based on survey data and may not accurately represent what is physically present.

Do not scale from this drawing. All dimensions are to be verified on site before proceeding with the work.

All dimensions are in millimeters unless noted otherwise.

Purcell shall be notified in writing of any discrepancies.

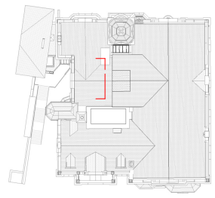

Roof Plan

REV	DATE	DESCRIPTION

100 0 100 200 300 400 500
SCALE 1:10 mm

THE TOWN HALL TROWBRIDGE

Wiltshire Council
Where everybody matters

CLIENT
Wiltshire Council

PROJECT
Trowbridge Town Hall

JOB NUMBER
241552

PURCELL

TITLE
Roof above central stair details

SIZE	SCALE	LAST REVISED	DRAWN	CHECKED
A1L	As indicated		MJ	GC

REV **SUITABILITY/REASON FOR ISSUE**

DRAWING NUMBER
241552-PUR-XX-XX-DR-A-5008

Old Police Station, 6 St Peter's Court, Bedminster Parade, BS3 4AQ
© PURCELL 2019. PURCELL ® IS THE TRADING NAME OF PURCELL ARCHITECTURE LTD.