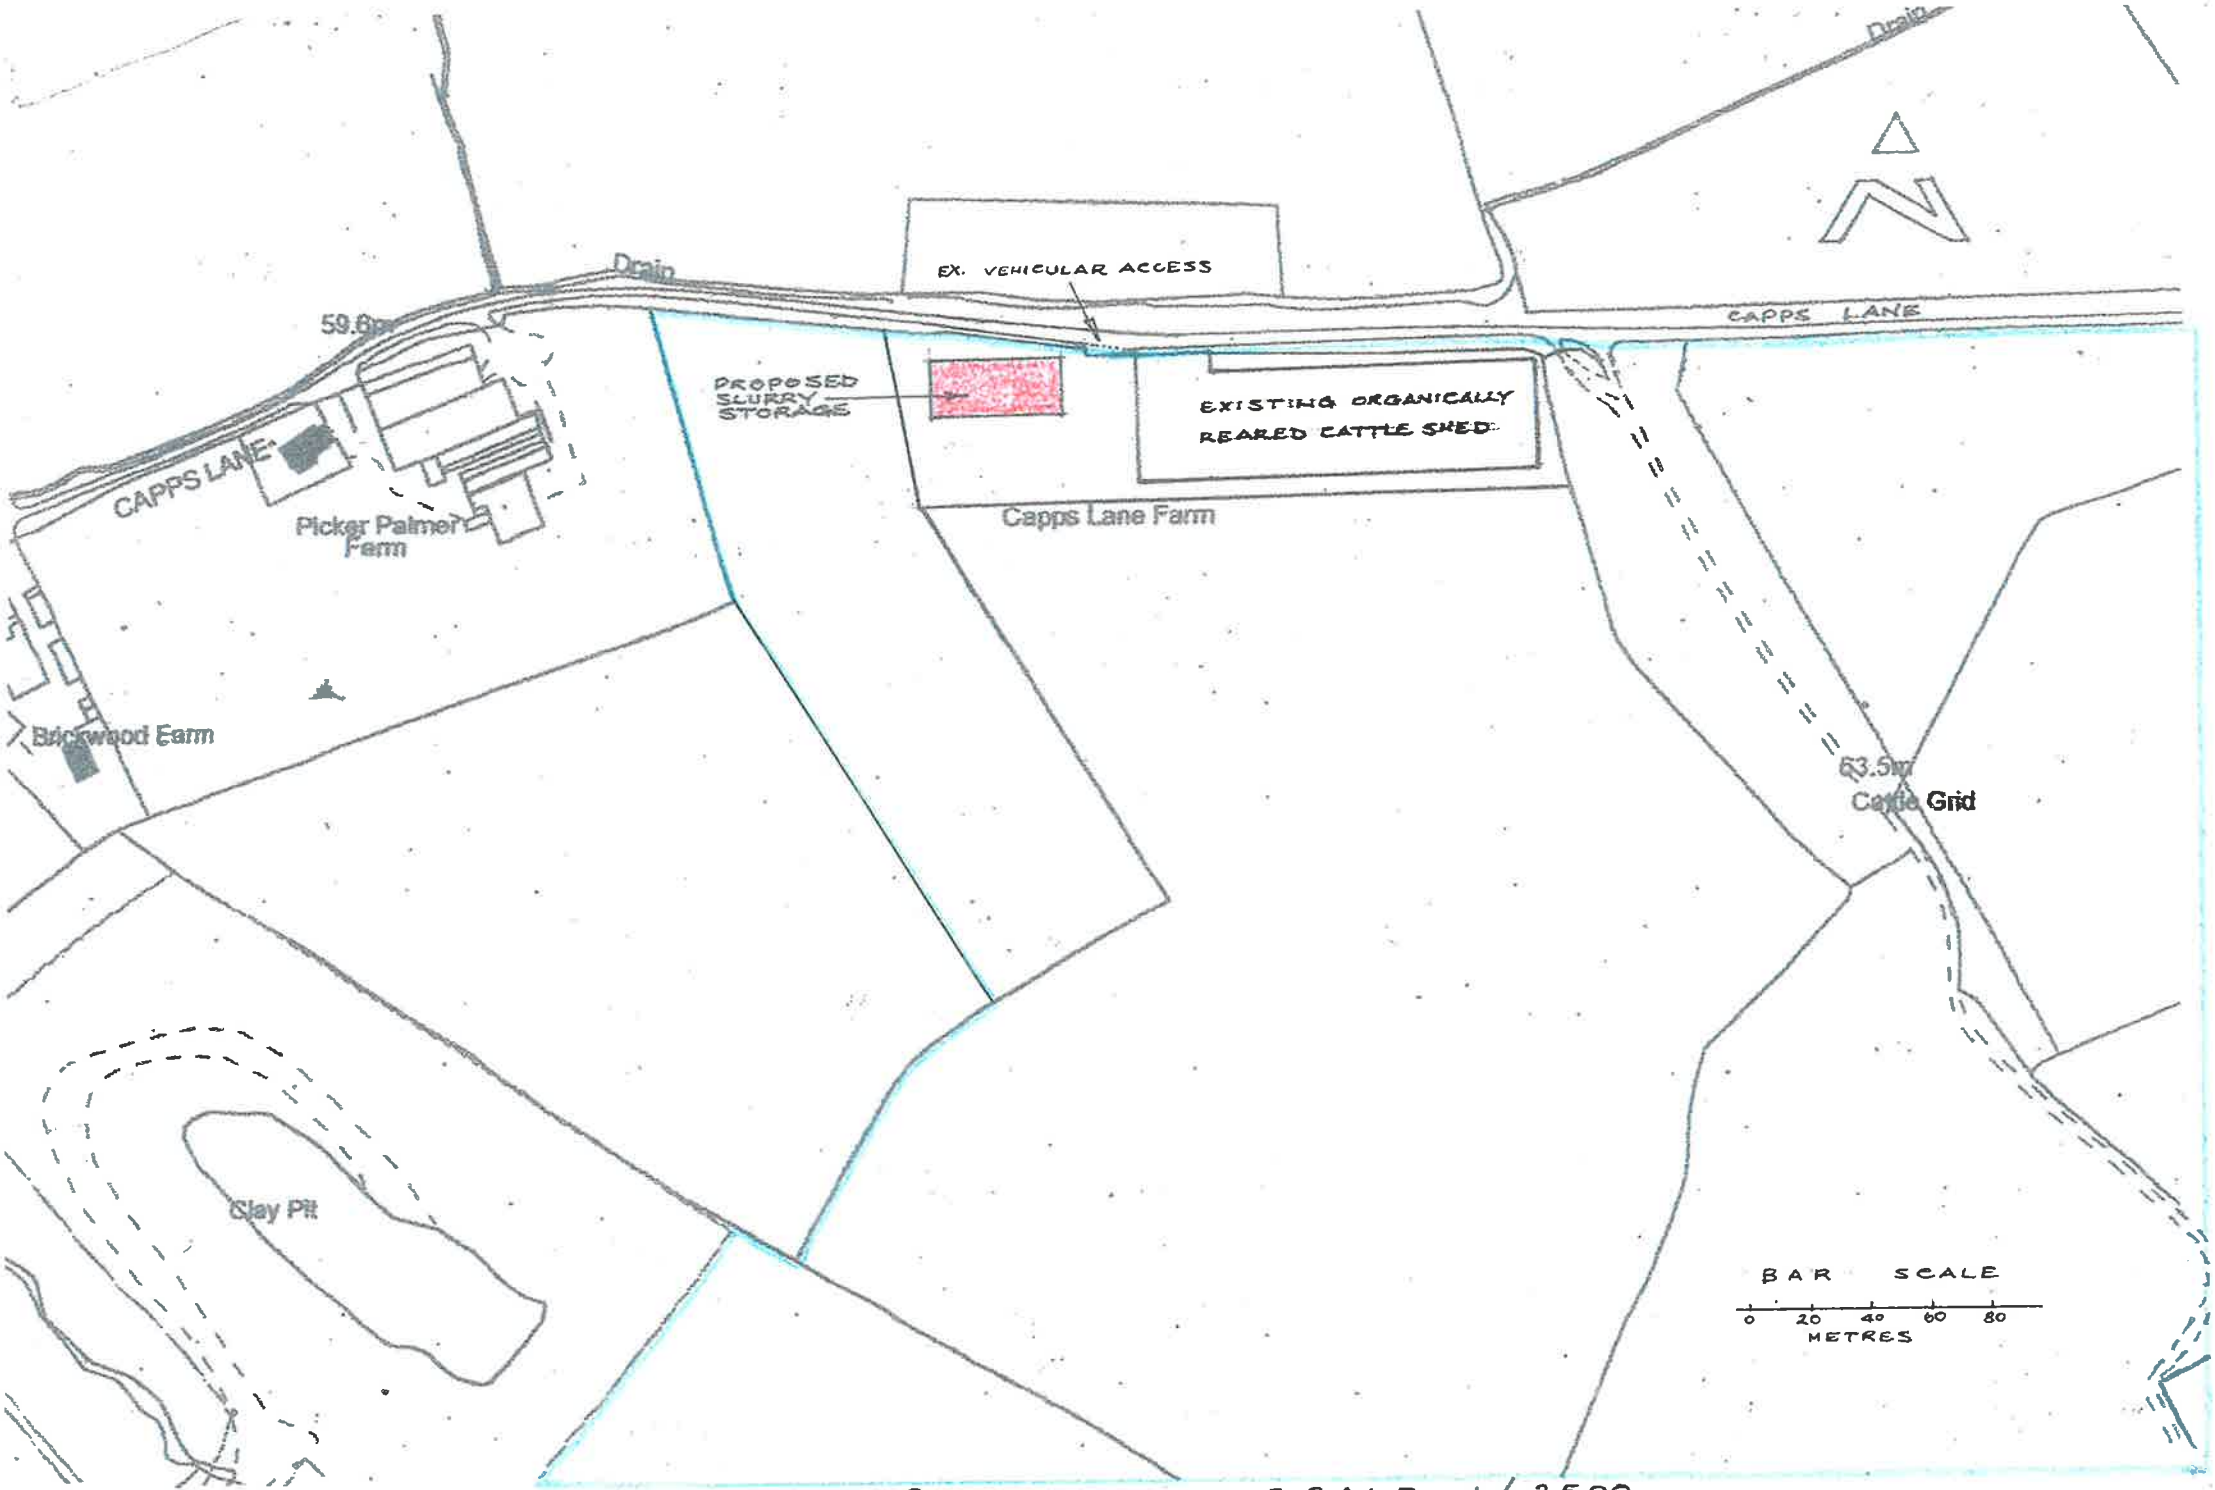


LOCATION PLAN ——— SCALE 1/2500